
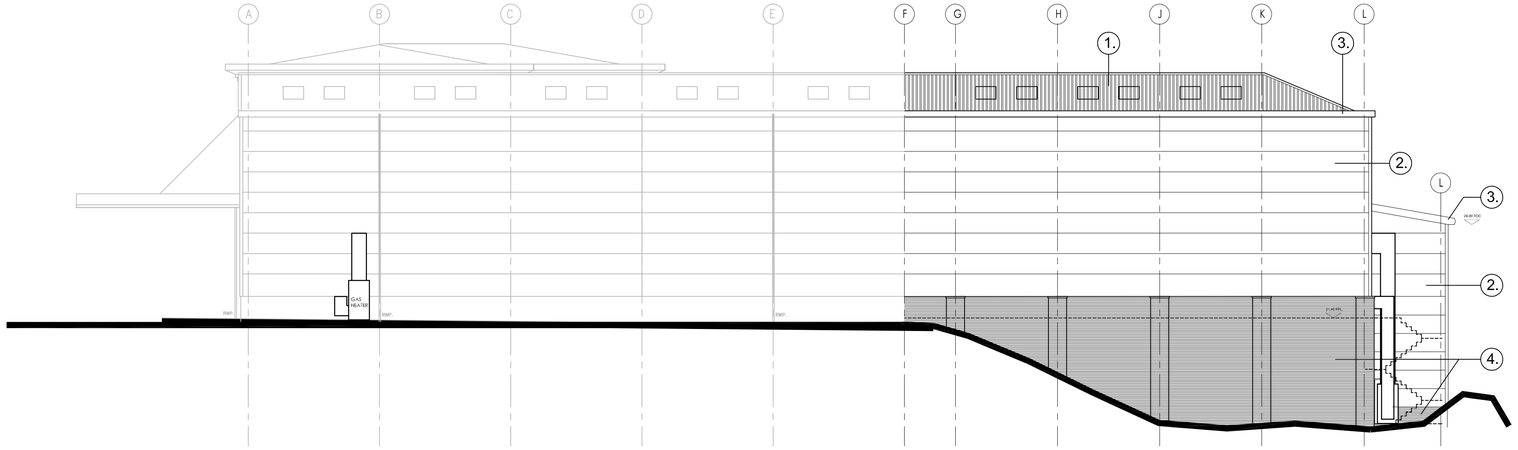



South West Elevation

0 1 2 3m

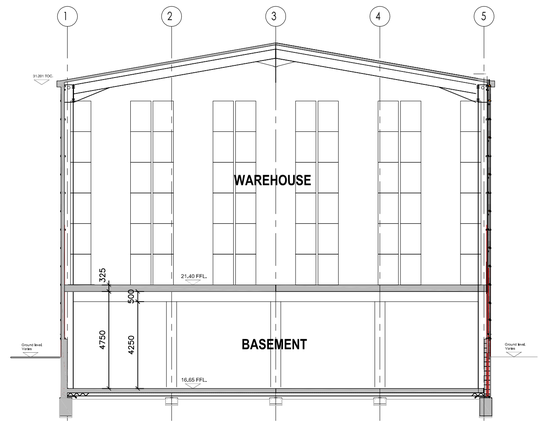


Section AA

0 1 2 3m

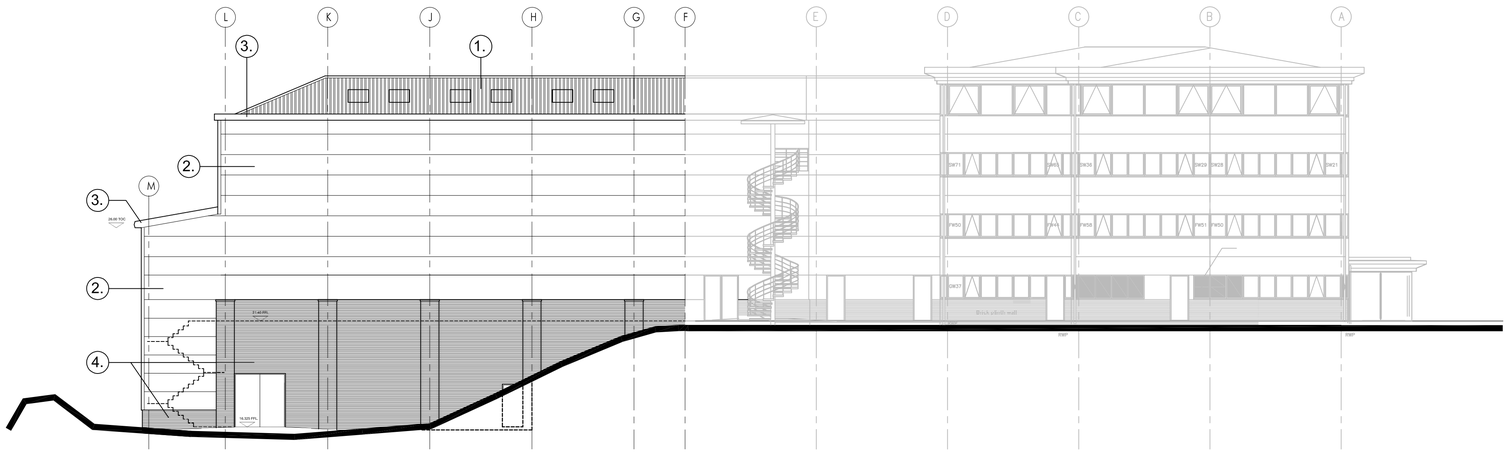


North East Elevation

0 1 2 3m

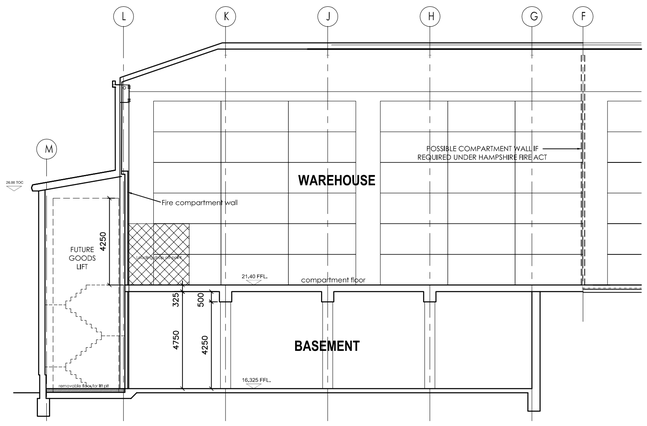

Section BB

0 1 2 3m

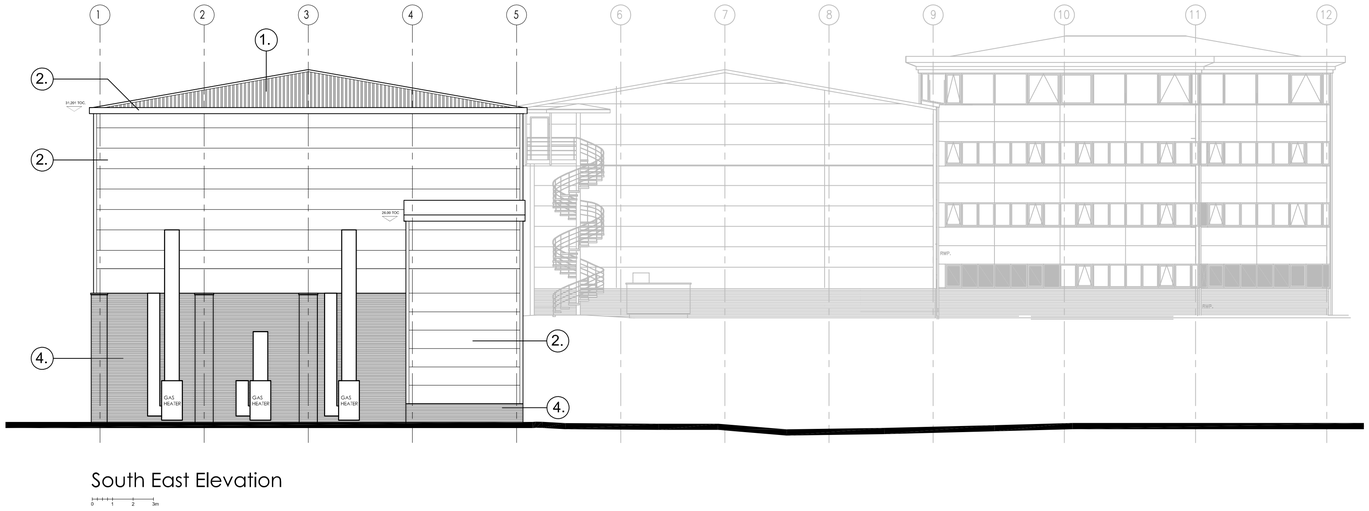

South East Elevation

0 1 2 3m

EXTERNAL MATERIALS SCHEDULE

1. Wards IP1000 Plastisol coated metal roof cladding. (Colour : Goosewing Grey) 10% non fragile GRP rooflights within roof plane.
2. Wards DW1000B composite wall cladding (colour : Cream)
3. Colour coated metal trimline gutter / verge flashing (Colour : Cream)
4. Facing Brickwork (to match existing)

This drawing is to be read with all other relevant drawings including project specification. All dimensions are shown in millimetres and must be be verified by contractors on site before commencing work. This drawing is protected by the Copyright, Designs and Patents Act 1988 and must not be reproduced or used for any other purpose than that described without written consent.

revision	date
-	-

kawamura ganjavian
2a Grange Avenue | Beeston | Nottingham | NG9 1GJ
www.studio-kg.com

project:
Ahmad Tea warehouse extension
Rex Estate, Chandlers Ford

Drawing:
Proposed Elevations & Sections

Client: Ahmad Tea Ltd.
purpose: feasibility

date:	scale:	drg no:	rev:	plot size:
April 2011	1:150	1036 02	-	(A1)

kawamura-ganjavian | Studio Banana
Calle Plátano 14 | 28029 Madrid | Spain