EASTLEIGH
WOODSIDE AVENUE

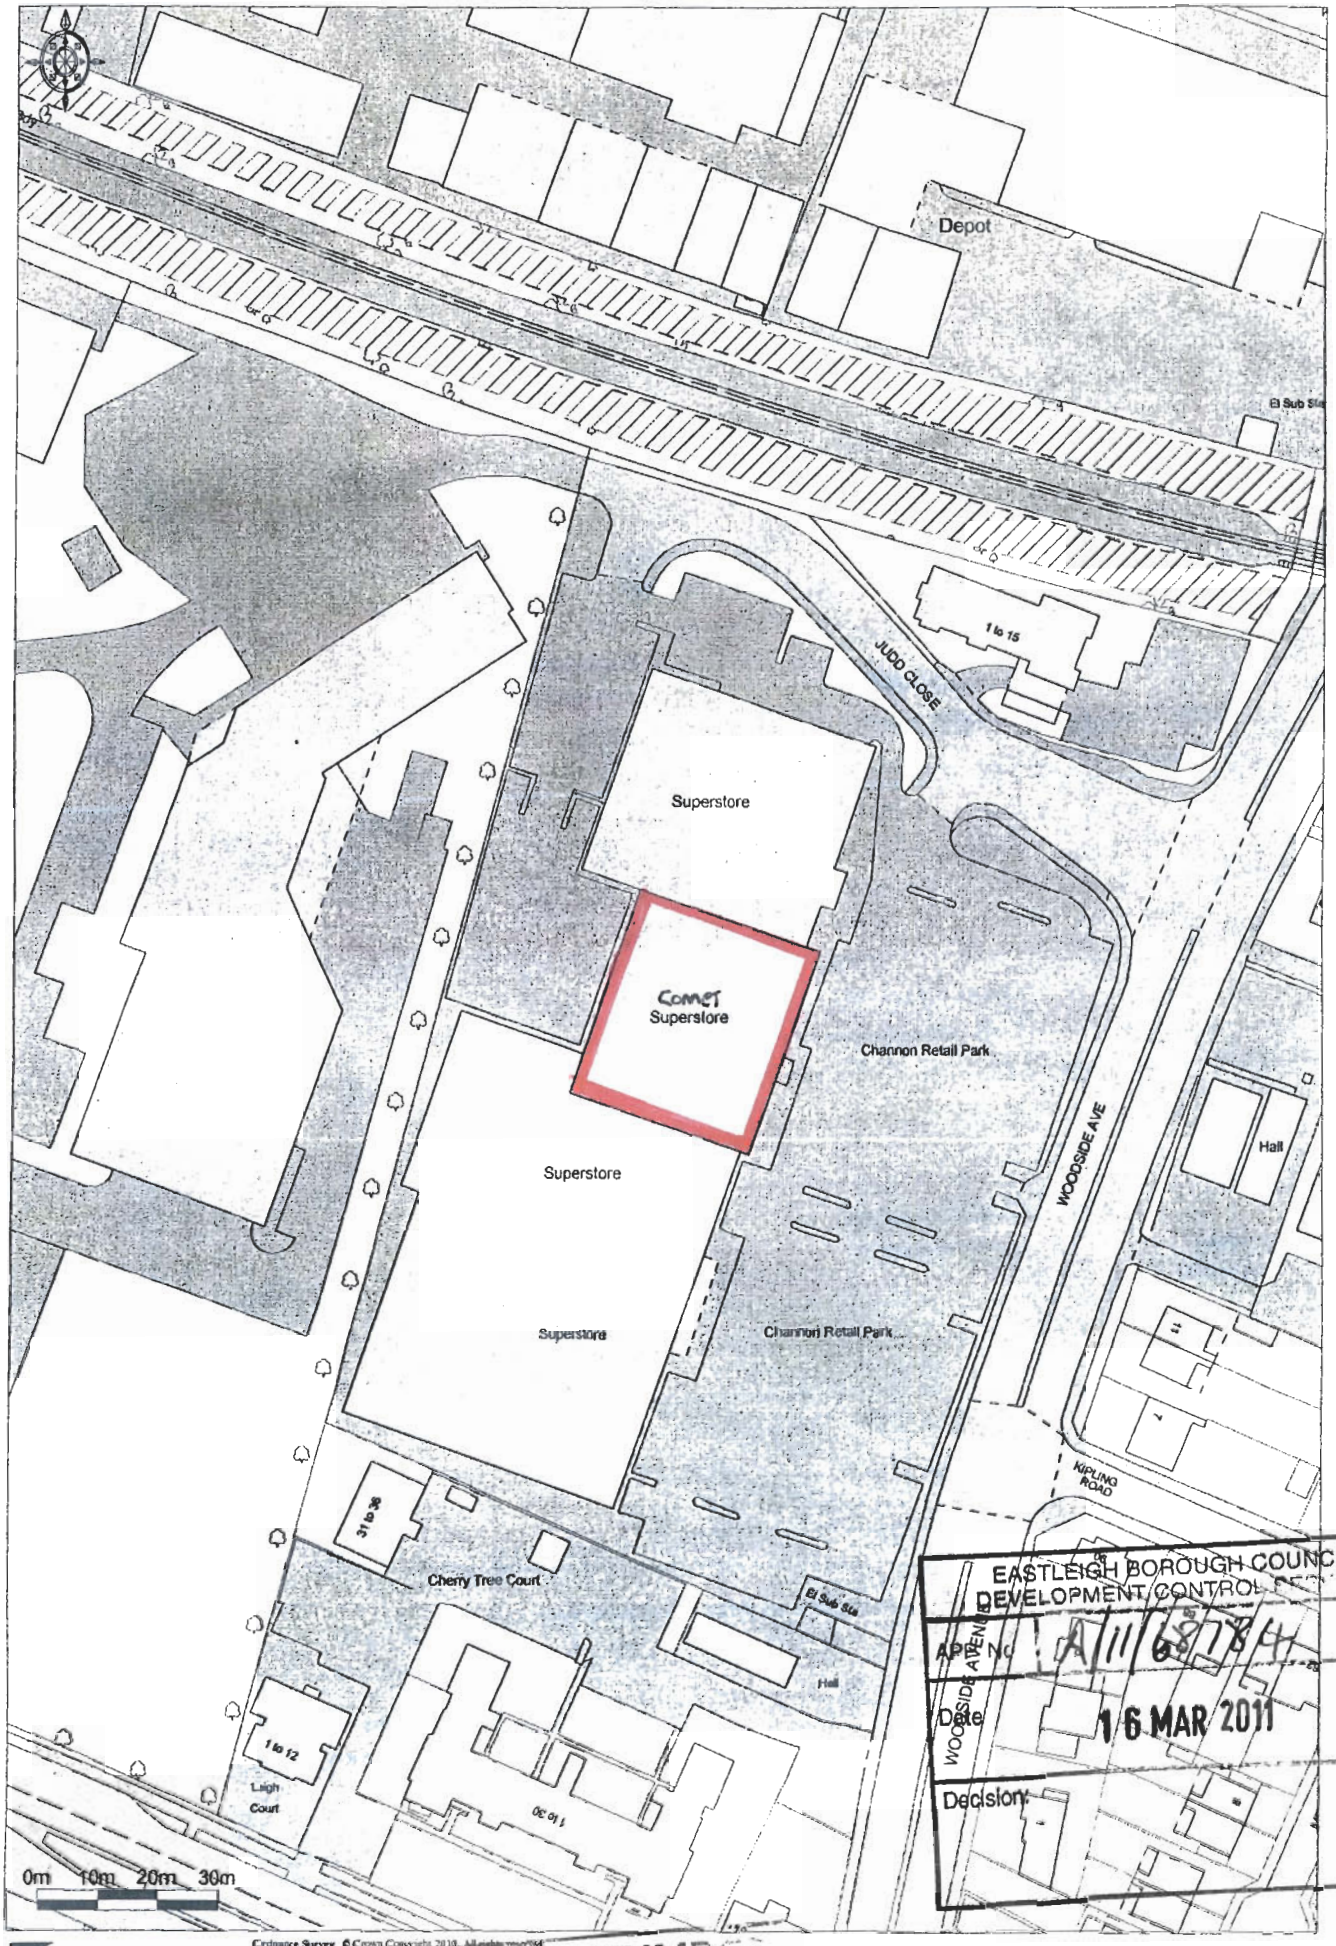

Promap®
Ordnance Survey © Crown Copyright 2010. All rights reserved.
Licence number 100020449 Plotted Scale - 1:1250.

EASTLEIGH BOROUGH COUNCIL
DEVELOPMENT CONTROL SERVICE
APP NO: A/11/68784
Date: 16 MAR 2011
Decision:

NUMBER
LOC 01