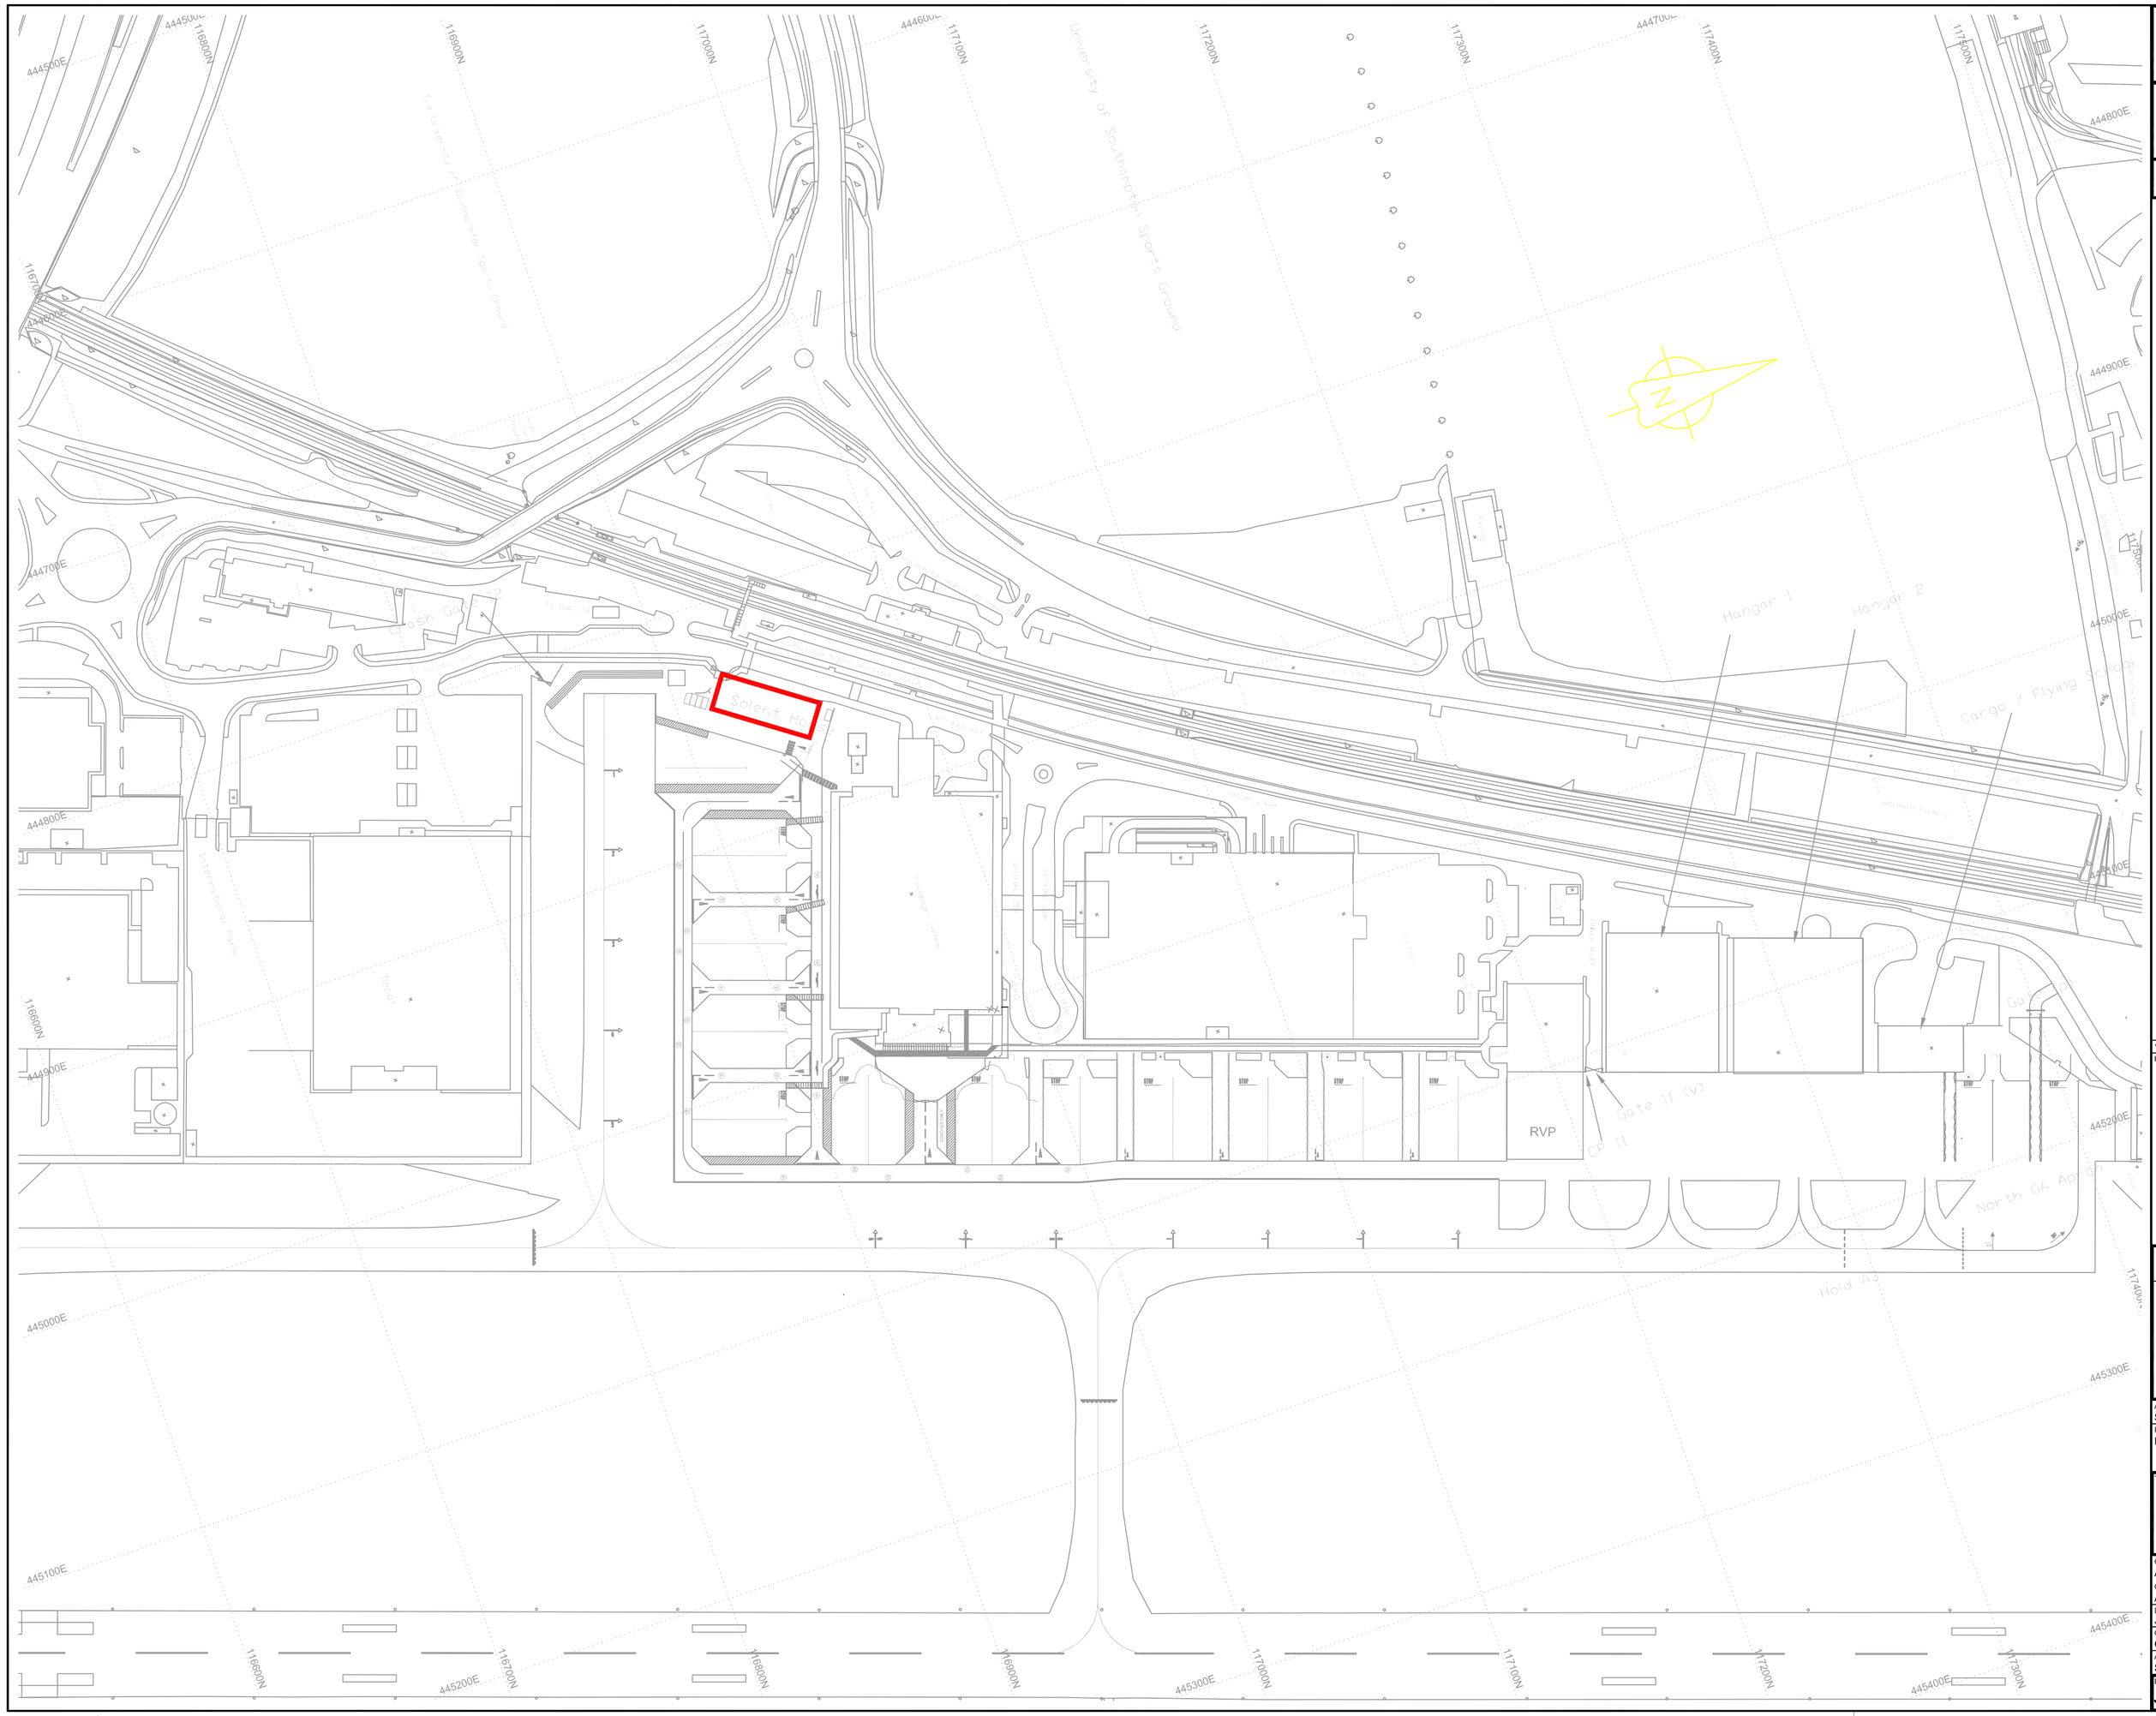


© BAA Copyright
BAA company proprietary.

BAA


This drawing may contain some Ordnance Survey Landline and Raster data,

OS Copyright Acknowledgement,
Reproduced by permission of Ordnance Survey on behalf of HMSO. © Crown Copyright and database right. All rights reserved. BAA Ltd, O.S. Licence Number AL100020071.

This drawing is not to be used in whole or part other than for the intended purpose and project, refer to the contract for full terms and conditions

Model File References List - XRef Model Name (excluding path), Version & Status:

KEYPLAN

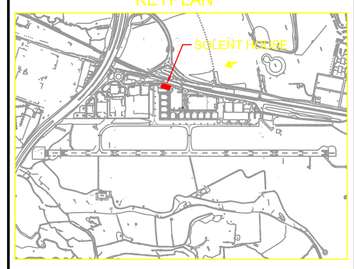

Ver	Date	Version Description	Drn	Chk	App

Key Plan

DRAFT
DRAWING FOR CONSULTATION PURPOSES ONLY

JACOBS
1180 ESKDALE ROAD, WINNERSH, WOKINGHAM, RG41 5TU, ENGLAND
TEL: +44(0)118 946 7000 FAX: +44(0)118 946 7001
WEBSITE: WWW.JACOBS.COM

Airport
Southampton International Airport

Project Name
Planning Application

Title
LOCATION PLAN OF AIRPORT INDICATING SOLENT HOUSE

Common Language Series: AIRFIELD SERVICES				BAA Project No.
Common Language System: AIRFIELD SERVICES				
Drawing Originator: JACOBS				Originator's Job No.: J24172CJ
Checked By: CW	Checked Date: 15/09/10	Drawn By: DRS		Drawn Date: 15/09/10
Approved By: SGS	Approval Date: 15/09/10	Scale: 1:1250 @ A1		Status: P2
Location<Level<Sub Doc<Series/System<Identifier: J24172CC-100-SK09				Version: 1.0