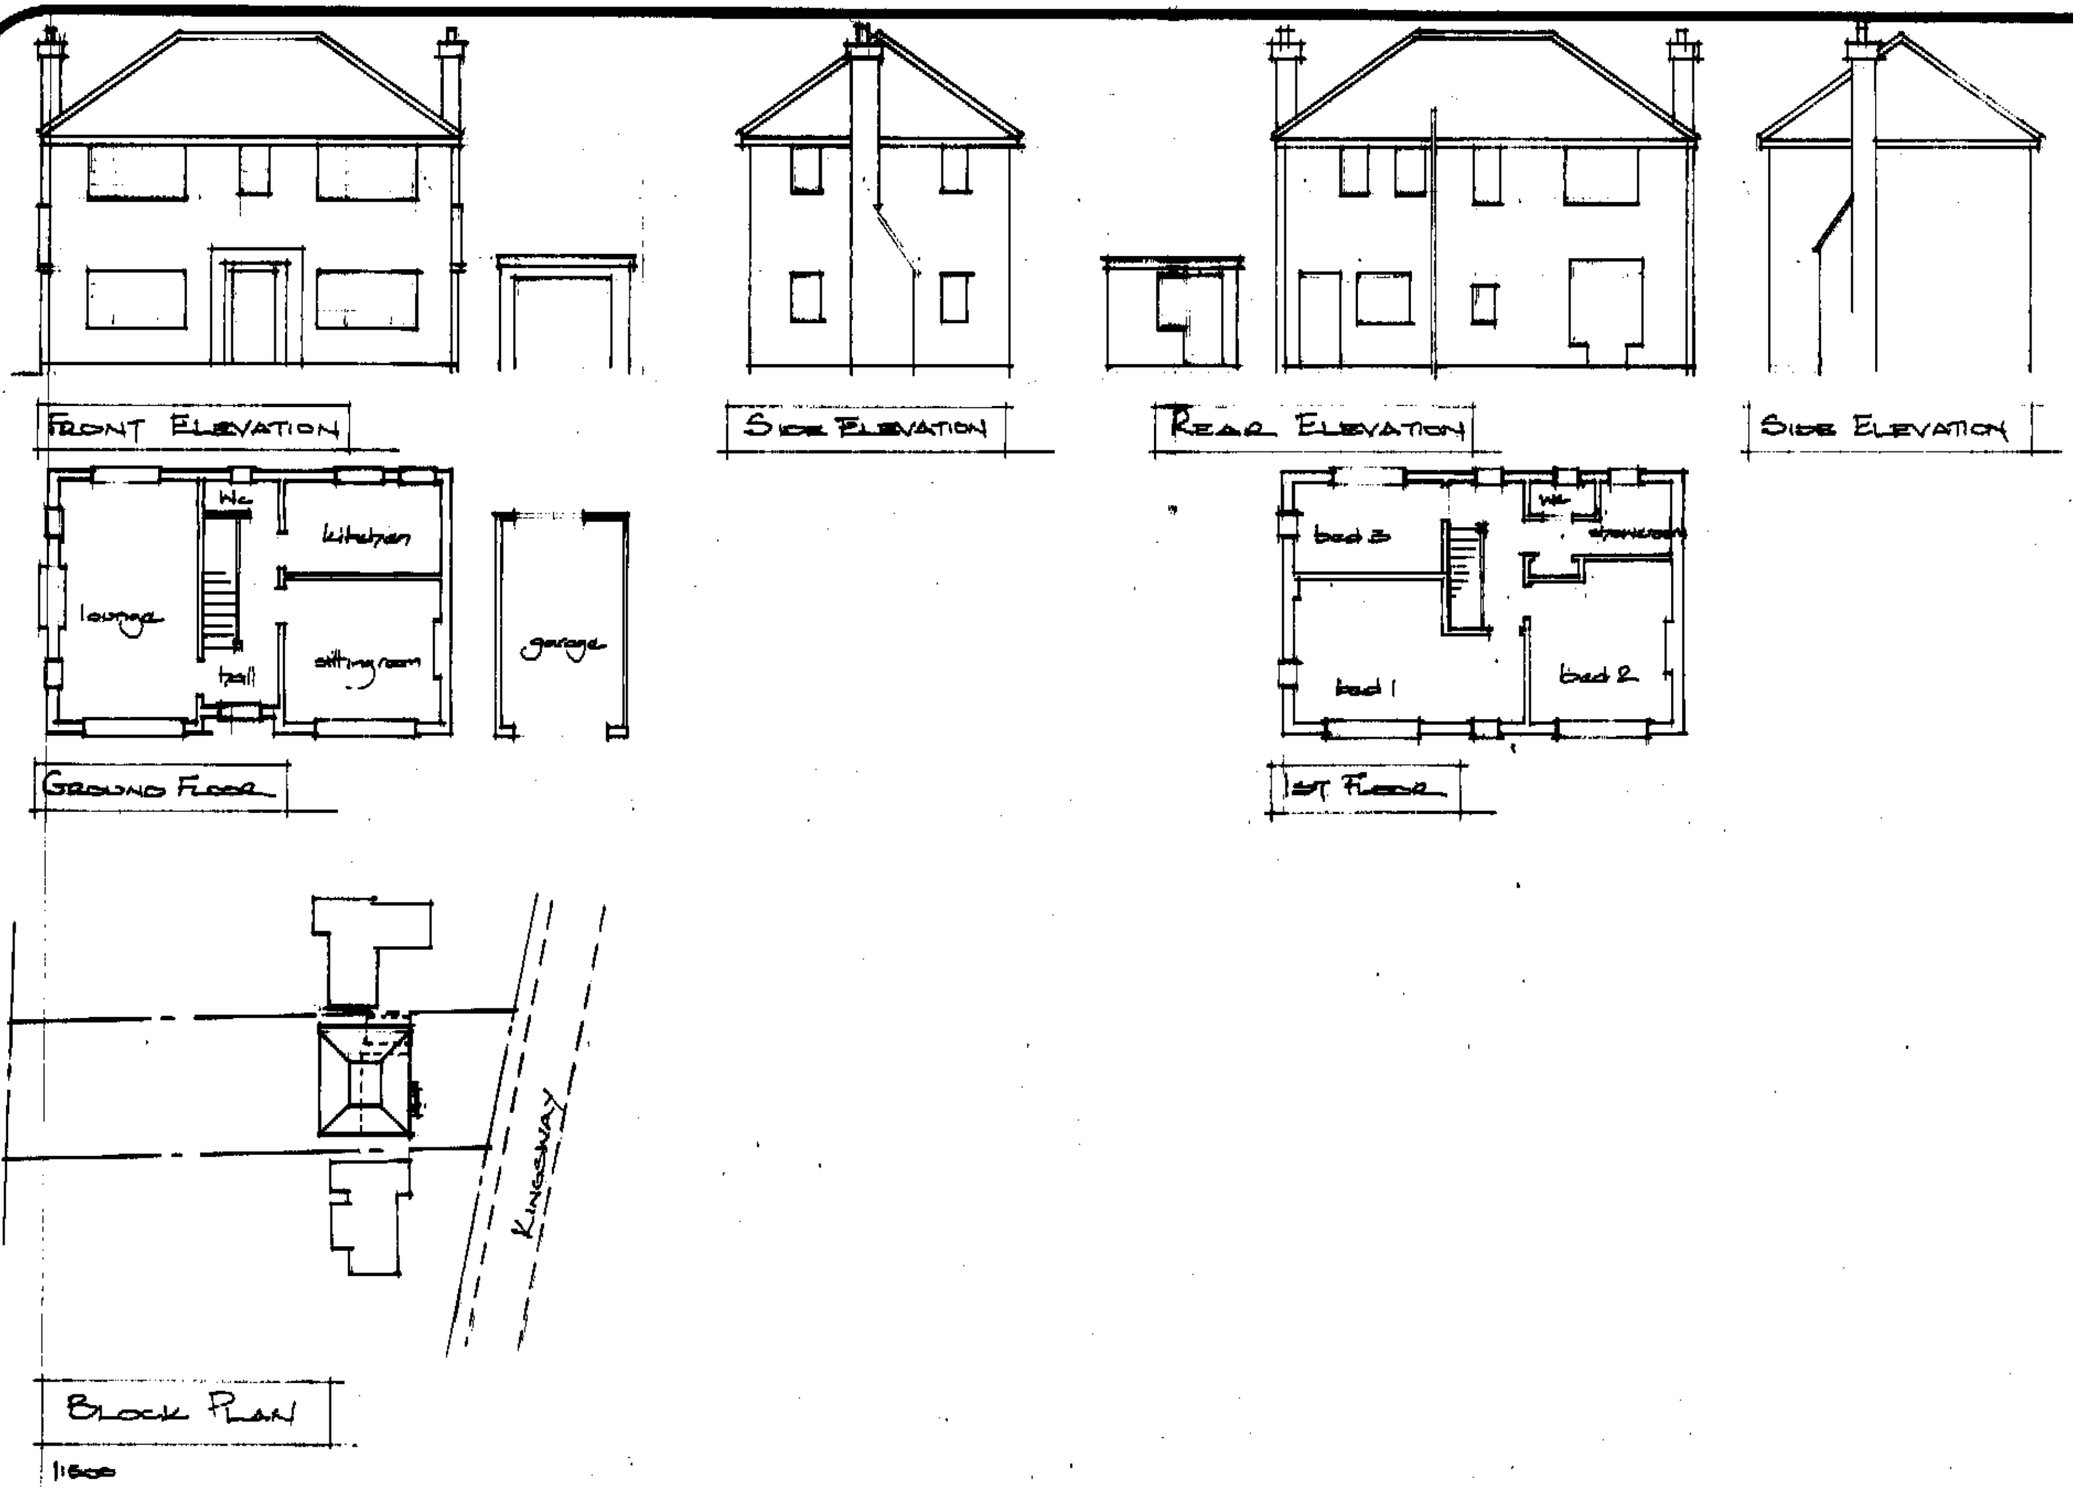

General Notes

Ref: F/11/68448

Date Rec'd: 15 MAR 2011

Decision

No.	Revision/Issue	Date

Form Name and Address

EXISTING ELEVATIONS & FLOOR PLANS & BLOCK PLAN

Project Name and Address

MR & MRS THEREFAL
148 KINGSWAY
CHANDLERS FORD
SO53 5BZ

Project: SEL/01/10

Date: Dec 10

Scale: 1:100

Sheet: 1