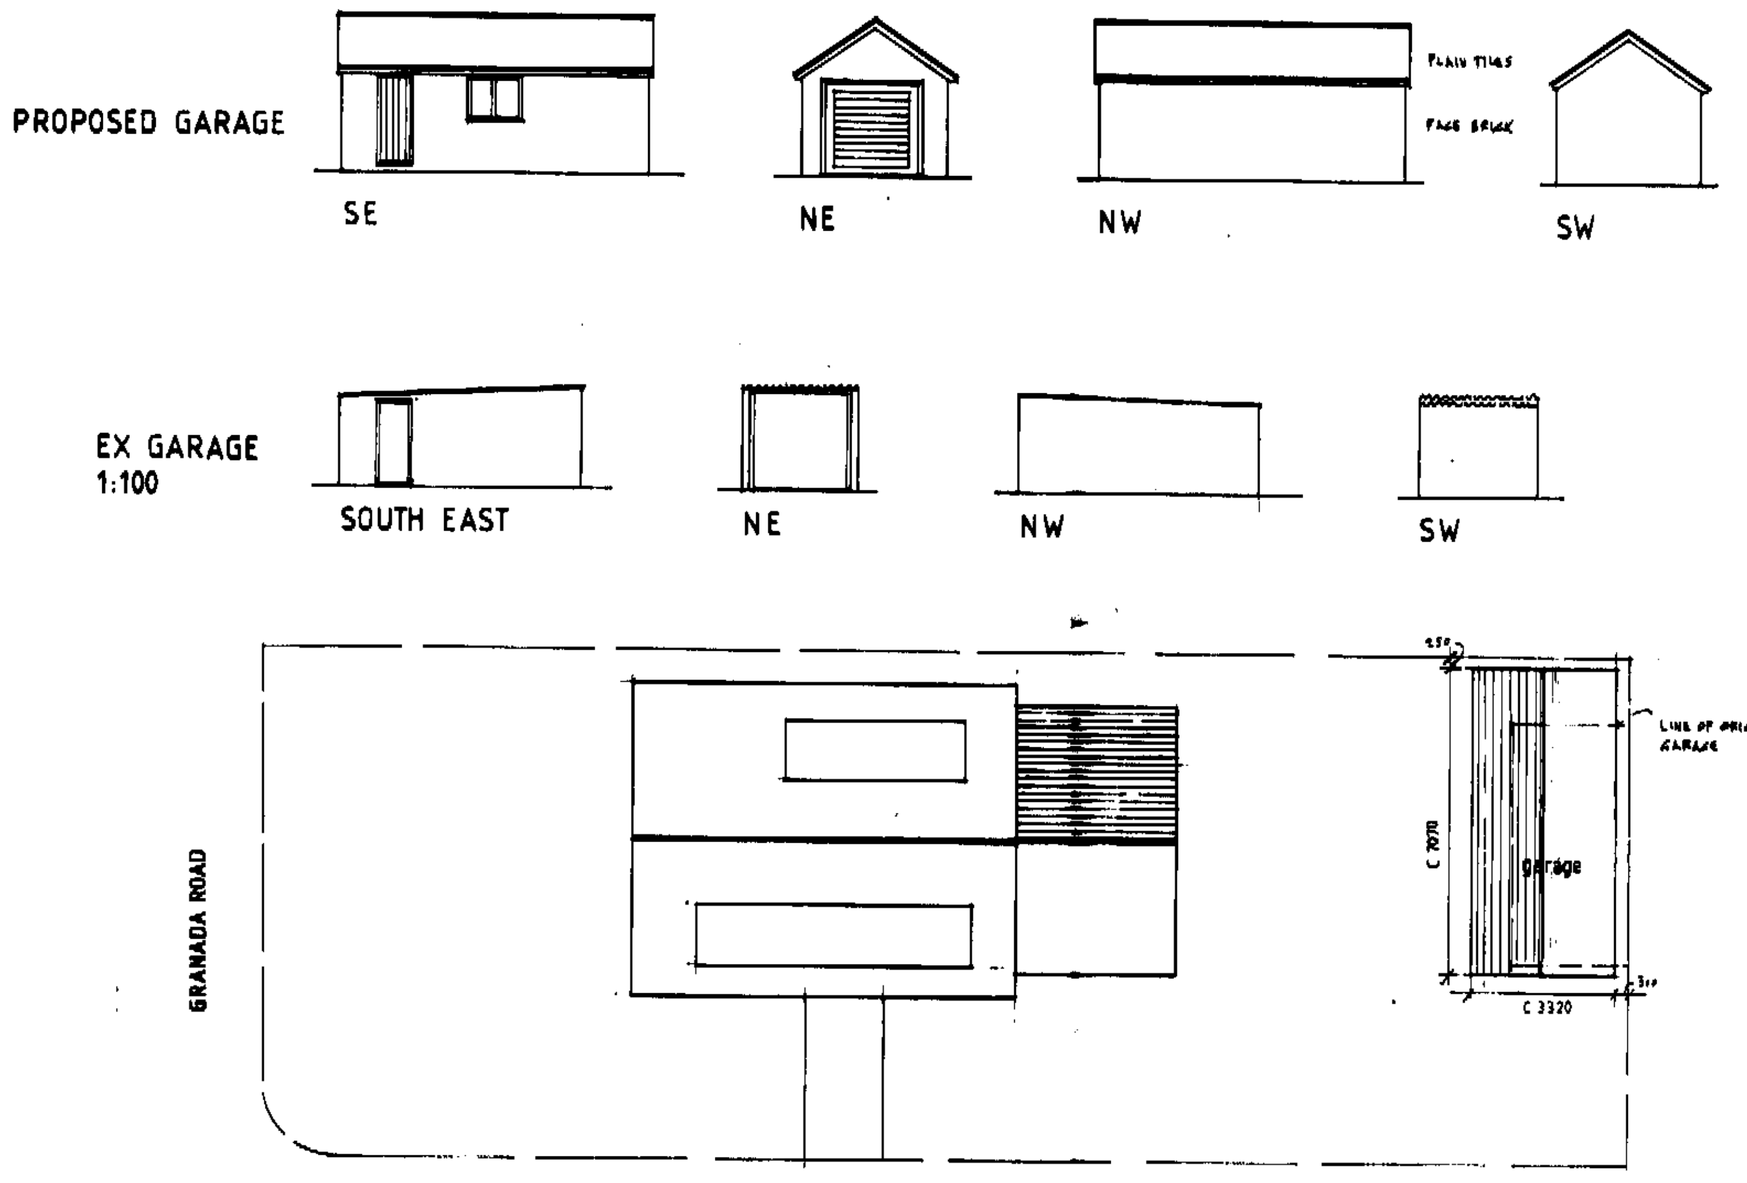

REV A / JAN '11 : GARAGE MOVED.

DEVELOPMENT CONTROL SERVICE	
APP No	F/11/68707
Date	07 MAR 2011
Decision	

WILLIAMS D.
66 Nutfield Road Rownha.
Hampshire SO16 8JN Tel 02.

Project: 1 SAXON GARDENS		
Title: SITE PLAN, GARAGE		
Scale: 1:100	Date: NOV '10	Revision: A
D . 02		