Drawing Notes:


The Copyright of this drawing belongs soley to BPS Design Consultants Ltd.

It should not be copied or reproduced without consent from BPS Design Consultants Ltd.

Written dimensions to take precedent over scaling the drawing. All dimensions are to be checked on site prior to commencement.


The Contractor shall take full responsibility for setting out. Any discrepancies should be notified immediately.

This drawing has been prepared for planing purposes only.

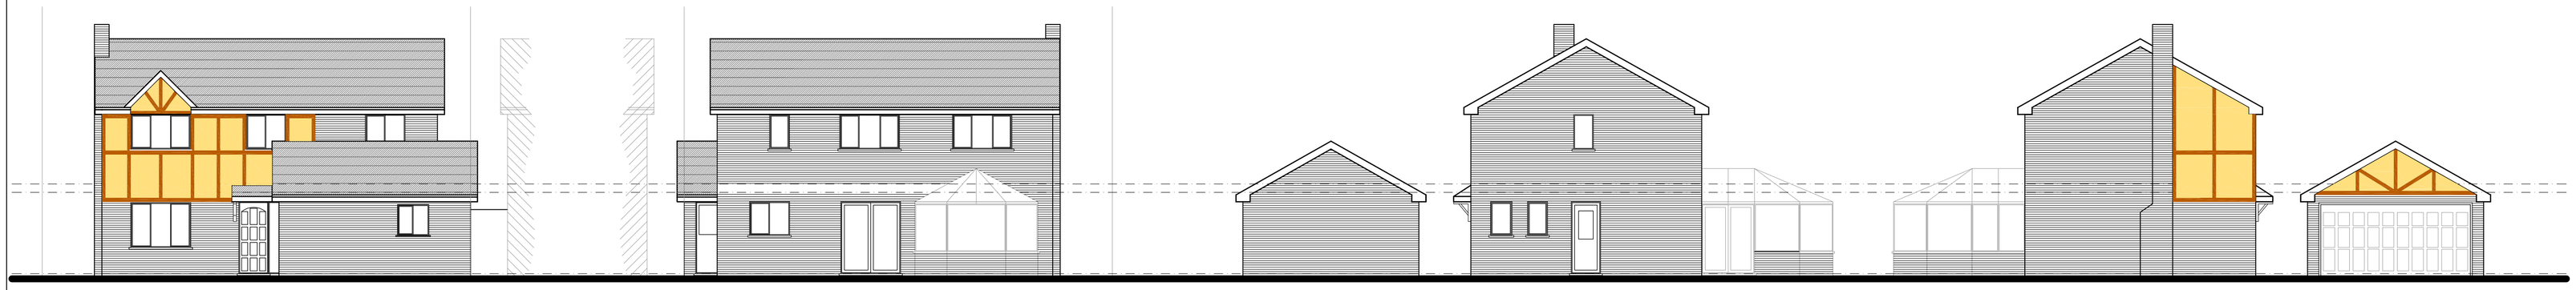


Existing Front Elevation | Existing Rear Elevation | Existing Side Elevation | Existing Side Elevation

Existing Elevations 1:100

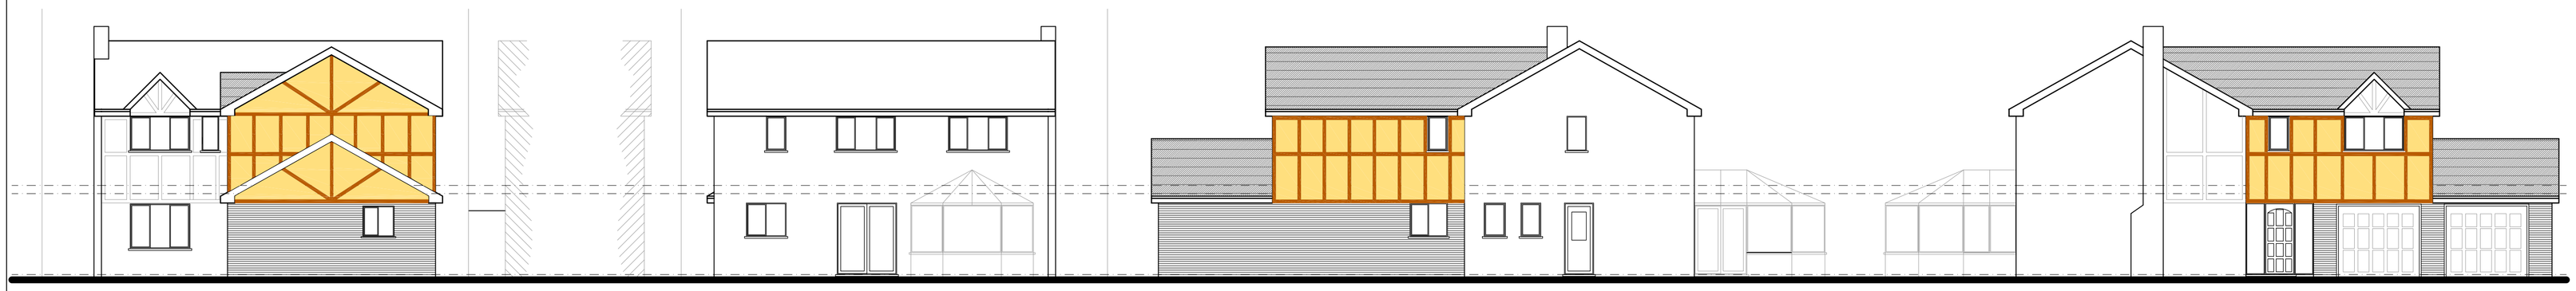

Proposed Front Elevation | Proposed Rear Elevation | Proposed Side Elevation | Proposed Side Elevation


Proposed Elevations 1:100

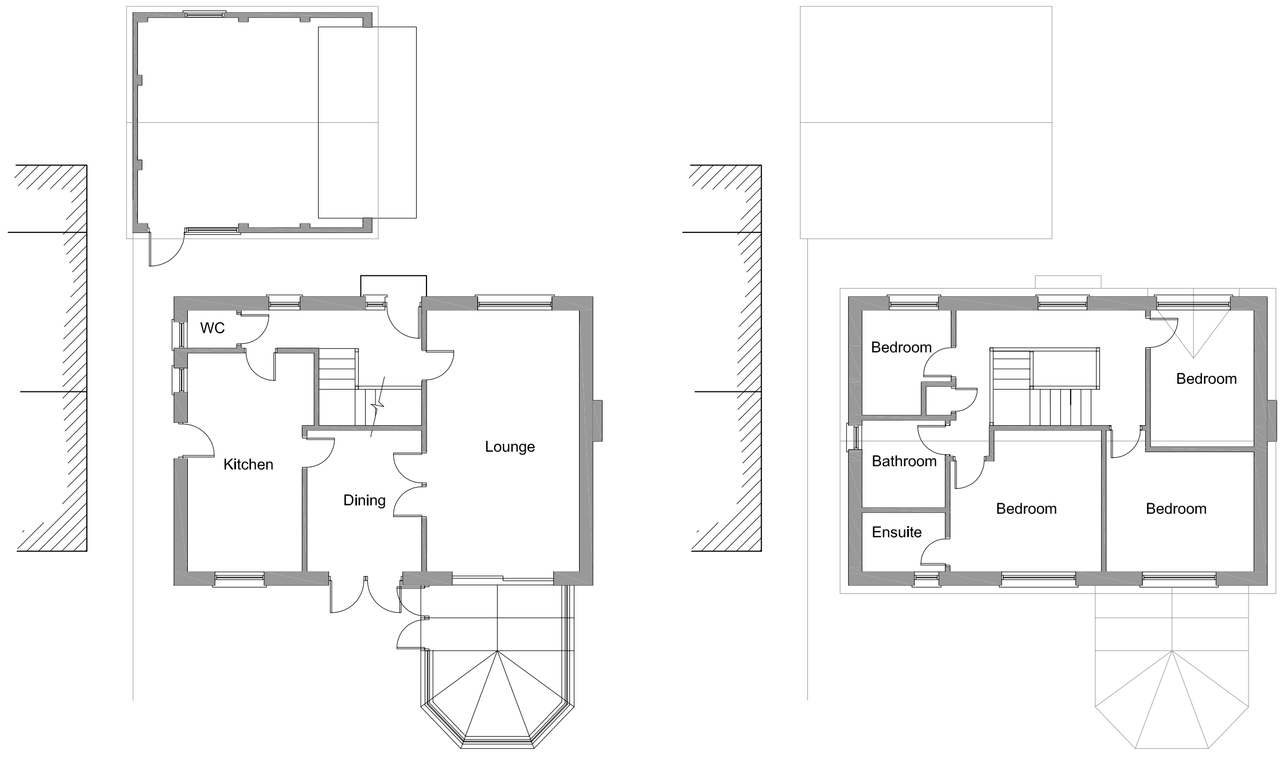


Existing Ground Floor Plan

Existing First Floor Plan

Existing Layouts 1:100

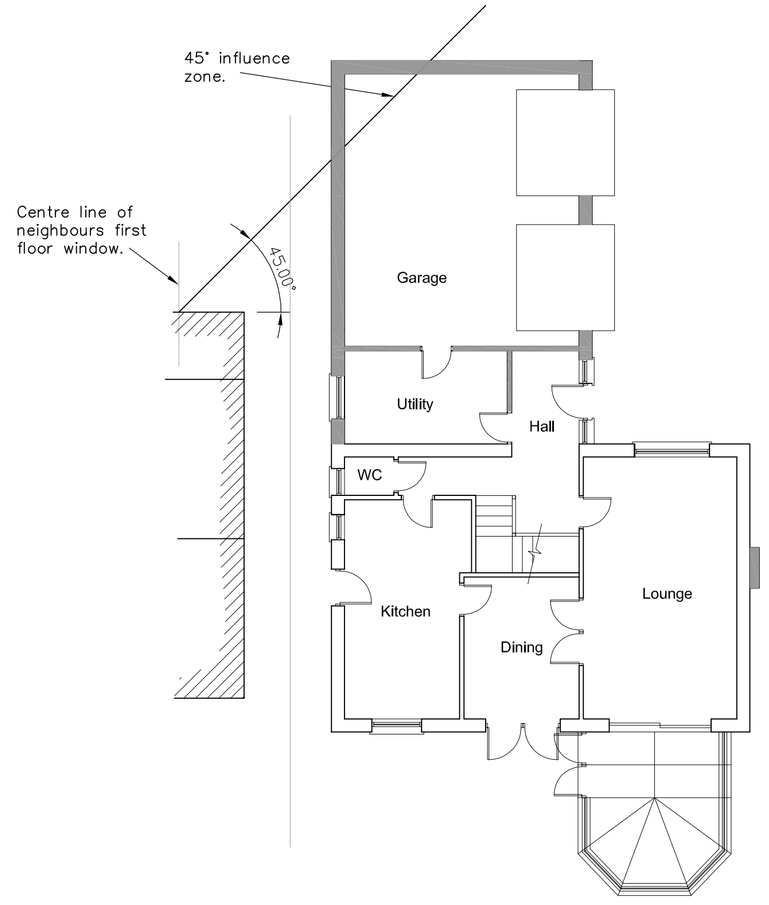

Proposed Ground Floor Plan

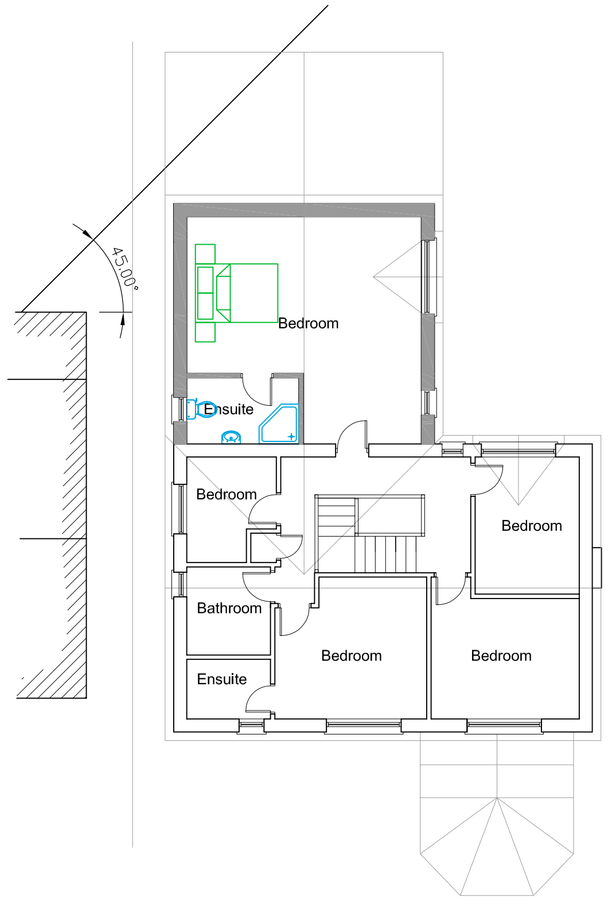

Proposed First Floor Plan

Proposed Layouts 1:100

Revision:	Date:	
B	01.03.11	Issued for Planning Approval.
A	18.02.11	Issued for Comment.
-	11.02.11	Issued for Comment.

BPS Design Consultants Ltd
Seafields
Dodwell Lane
Bursledon
Southampton
SO31 1DJ

Phone: 023 8040 4017
Email: enquiries@bps-consulting.co.uk
www.bps-consulting.co.uk

BPS CONSULTING
Building Design and Construction Consultants

Project:	107 Missenden Acres Hedge End Southampton Hampshire
Client:	Mr and Mrs Eyres
Dwg Title:	Planning Drawing
Dwg No:	SKO1
Revision:	B
Date:	Feb 2011
By:	RJN
Scale:	As Shown

The Copyright of this drawing belongs soley to BPS Design Consultants Ltd. It should not be copied or reproduced without consent from BPS Design Consultants Ltd.