Drawing Notes:

The Copyright of this drawing belongs soley to BPS Design Consultants Ltd and it should not be copied or reproduced without written consent.

Written dimensions to take precedent over scaling the drawing however all dimensions to be checked and verified on site prior to commencing works.

The Contractor shall take full responsibility for settingout. Any discrepancies should be notified immediately.

Workmanship and Materials shall comply with BS 8000 Parts 1–15.

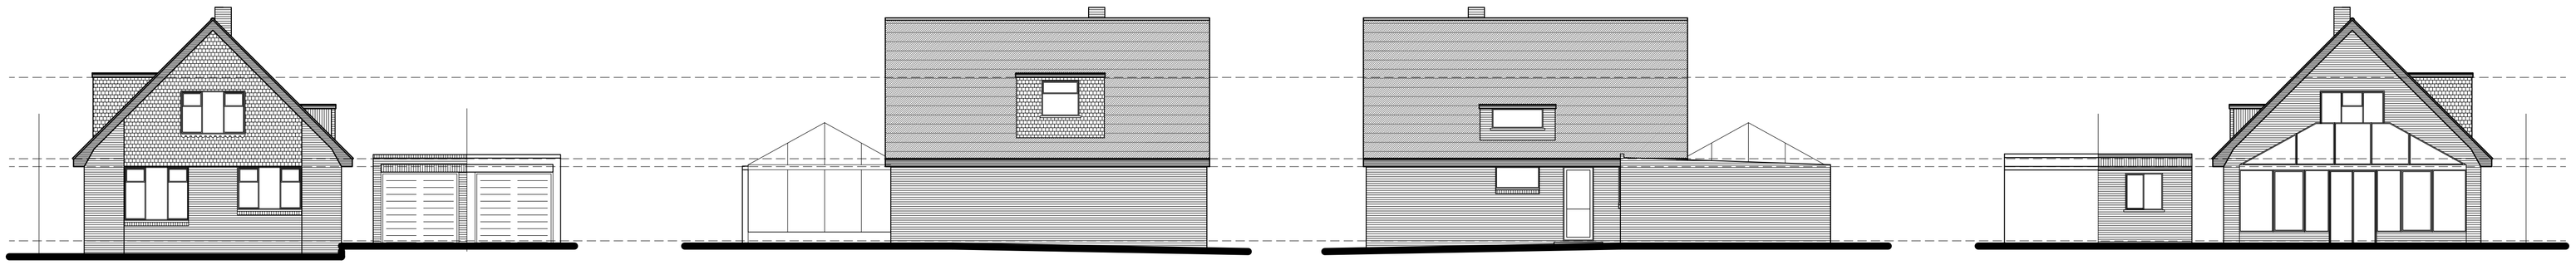

Existing Front Elevation | Existing Side Elevation | Existing Side Elevation | Existing Rear Elevation

Existing Elevations 1:100

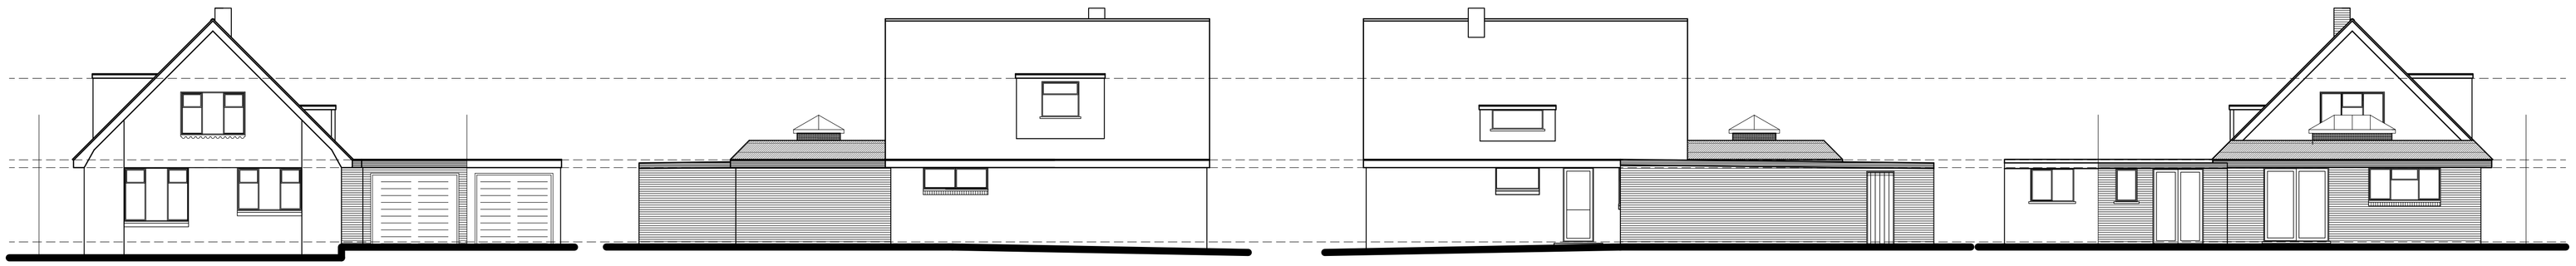

Proposed Front Elevation | Proposed Side Elevation | Proposed Side Elevation | Proposed Rear Elevation

Proposed Elevations 1:100

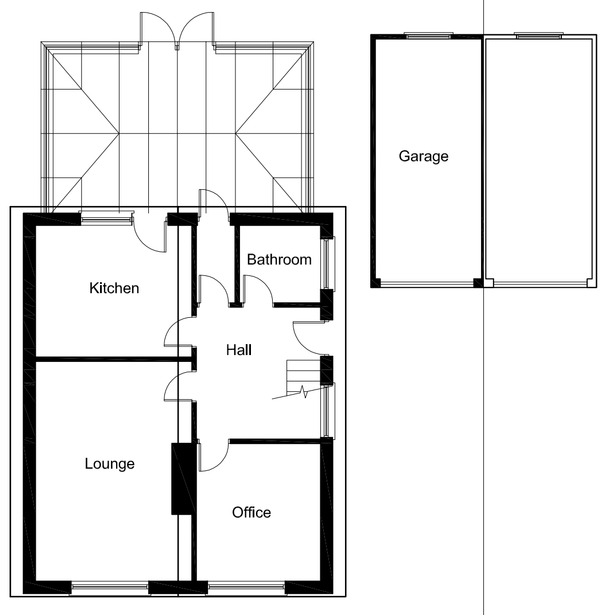

Existing Ground Floor Plan

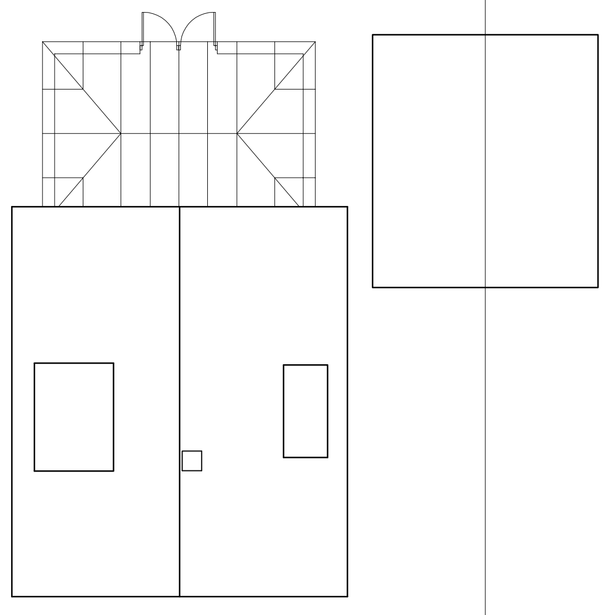

Existing Roof Plan

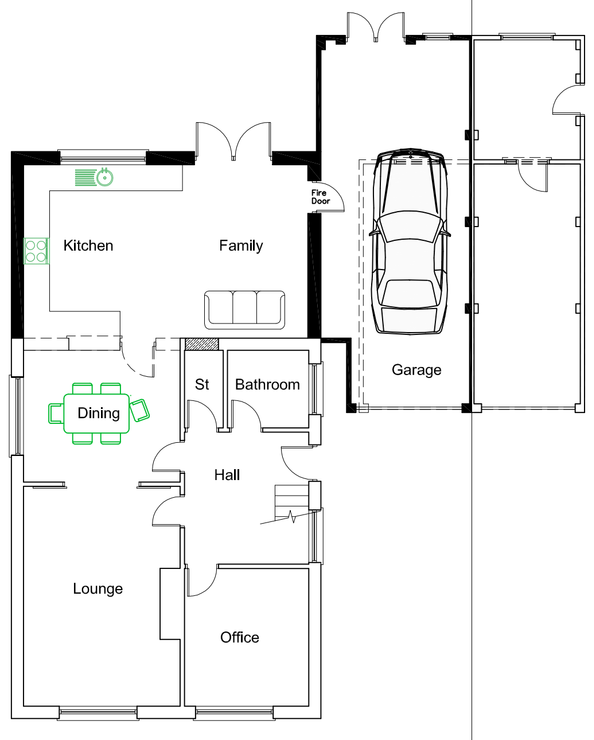

Proposed Ground Floor Plan

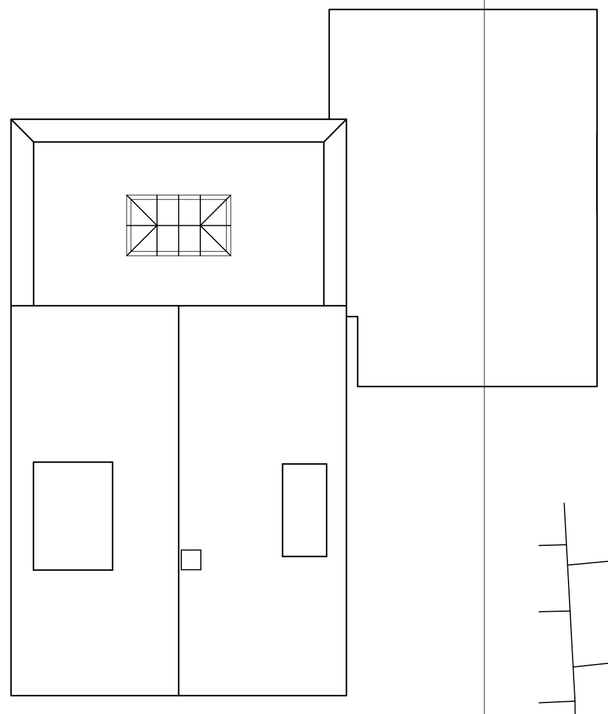

Proposed Roof Plan

Existing Layouts 1:100

Proposed Layouts 1:100



Location Plan 1:1250

Crown copyright(2011. All rights reserved.
License number (100046928)



Block Plan 1:500

Revision:	Date:	
A	18.02.11	Issued for Approval.
Revision:	Date:	
-	15.02.11	Issued for Comment.

BPS Design Consultants Ltd
Seafields
Dodwell Lane
Bursledon
Southampton
SO31 1DJ

BPS CONSULTING
Building Design and Construction Consultants

Phone: 023 8040 4017
Email: enquiries@bps-consulting.co.uk
www.bps-consulting.co.uk

Project:	38 Hartley Road Eastleigh Southampton
Client:	Mr Alan Drayton
Dwg Title:	Planning Drawing
Dwg No:	SKO1
Revision:	A
Date:	Feb 2011
By:	RJN
Scale:	As Shown

The Copyright of this drawing belongs soley to BPS Design Consultants Ltd. It should not be copied or reproduced without consent from BPS Design Consultants Ltd.