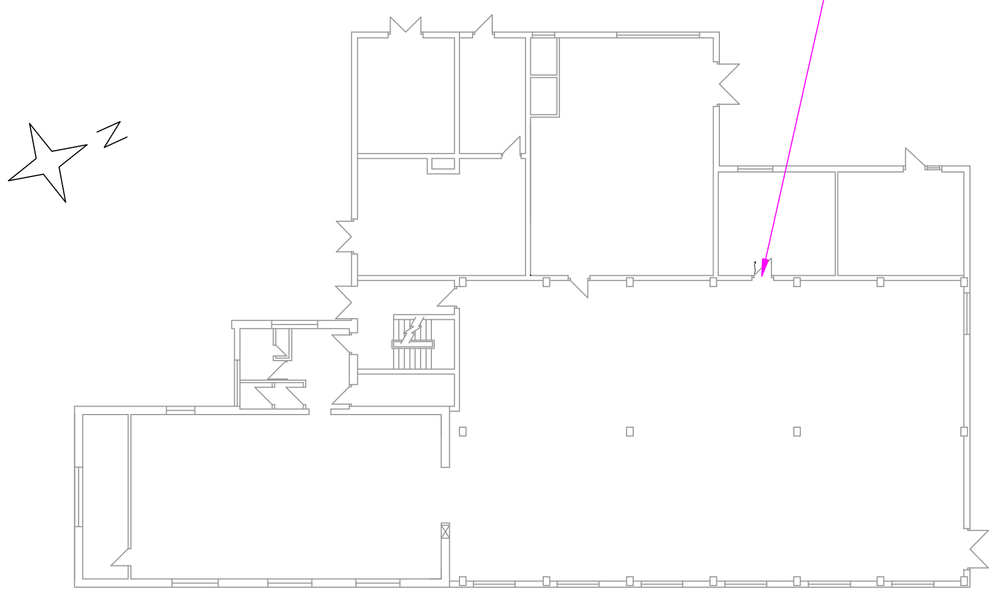

BUILDING PLAN (SCALE 1:200)

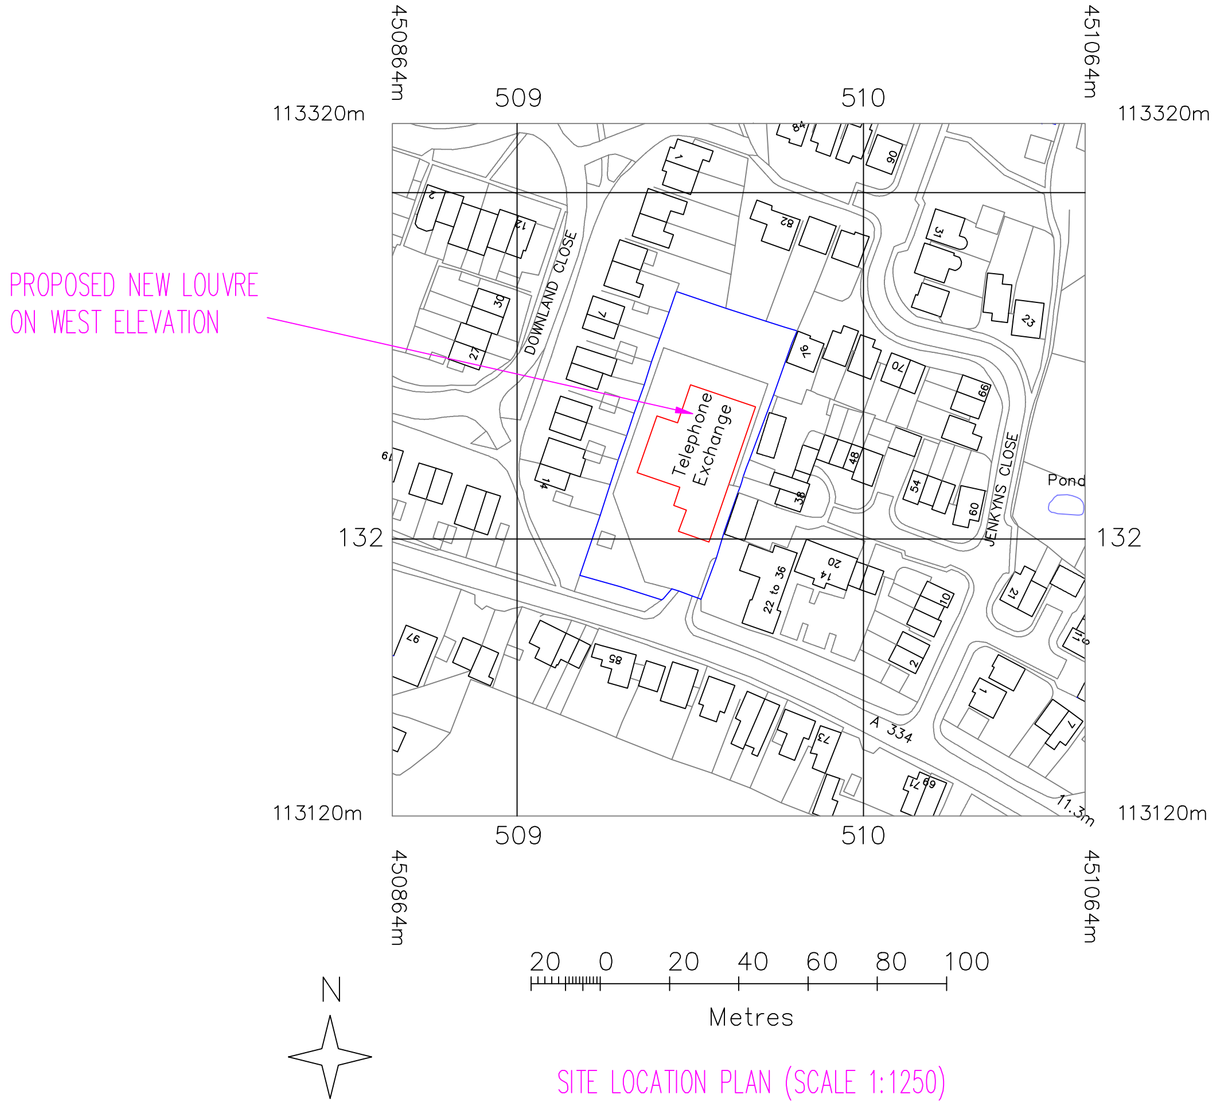

SITE LOCATION PLAN (SCALE 1:1250)

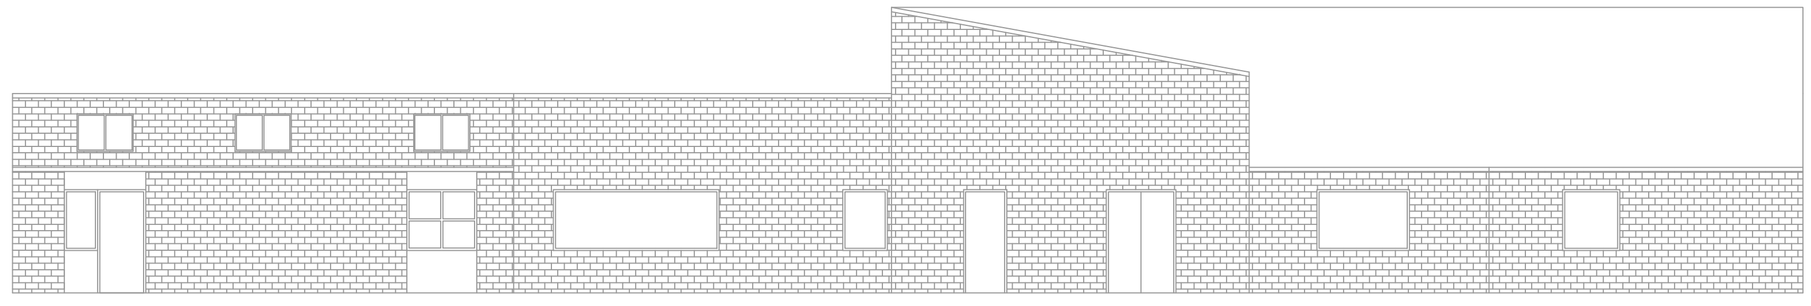

EXISTING WEST ELEVATION (SCALE 1:100)

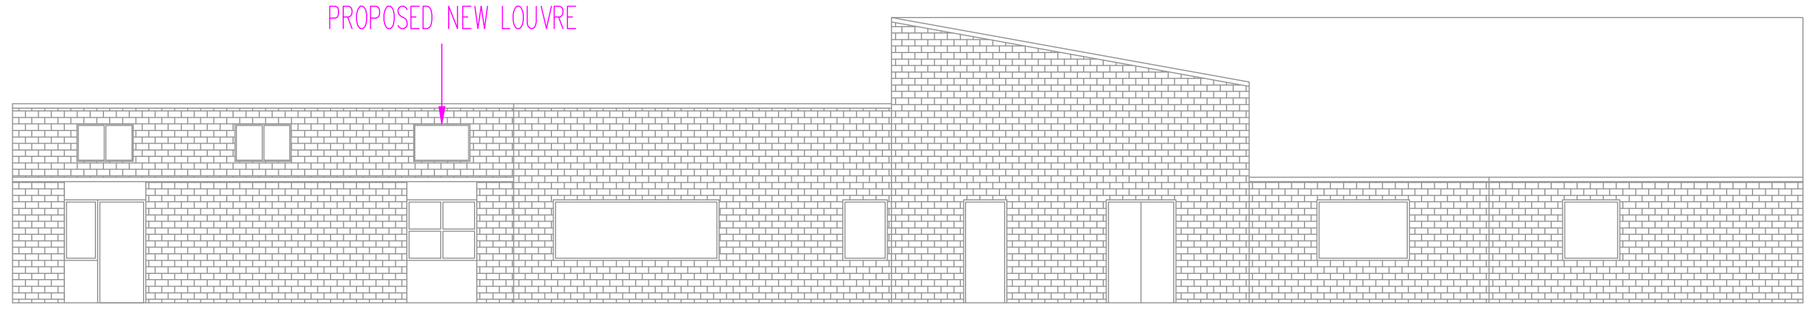

PROPOSED WEST ELEVATION (SCALE 1:100)



PHOTO OF WEST ELEVATION

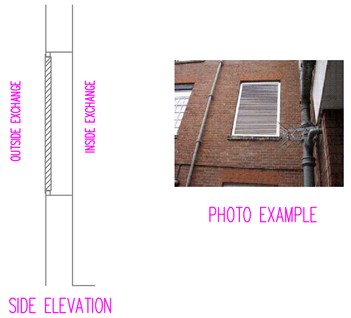

SIDE ELEVATION

PHOTO EXAMPLE

CONTROLLED

REV.	DATE	DRN.	MODIFICATION	CHECKED

THIS DRAWING MUST NOT,WITHOUT THE CONSENT OF WEATHERITE BUILDING SERVICES LTD., BE SHOWN TO ANY PERSON NOT EMPLOYED BY THE RECIPIENT, OR BE COPIED OR USED FOR THE PURPOSE OF MANUFACTURING ANY ARTICLE SHOWN IN THIS DRAWING. THIS DRAWING, TOGETHER WITH ANY COPIES MADE BY THE RECIPIENT SHALL BE RETURNED TO WEATHERITE BUILDING SERVICES LTD. ON DEMAND. THE COPYRIGHT IN THIS DRAWING SHALL BE AND REMAIN THE SOLE PROPERTY OF WEATHERITE BUILDING SERVICES LTD.

Weatherite Building Services Limited

WEATHERITE HOUSE
WESTGATE PARK
TINTAGEL WAY
ALDRIDGE
WS9 8EX
AL4 8AN

TEL 01922 741641
FAX 01922 741642

CLIENT
BRITISH TELECOM P.L.C

TITLE
Proposed Planning Layout for
Botley Ground Floor MUA

DATE 28.01.11	DRNG No. WBS6464
CONTRACT No. E.13421	
DRAWN PL / CHECKED SC	
SCALE 1 : 100 @ A1	