

Existing Front Elevation
North West

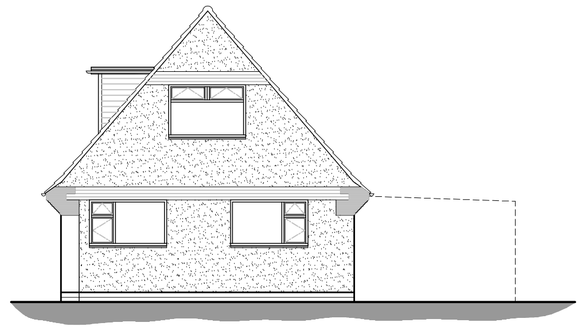

Existing Side Elevation
South West

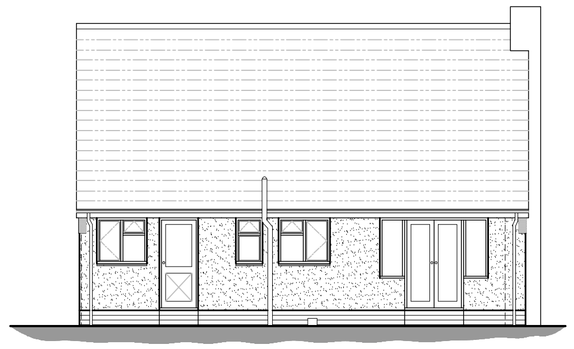

Existing Rear Elevation
South East

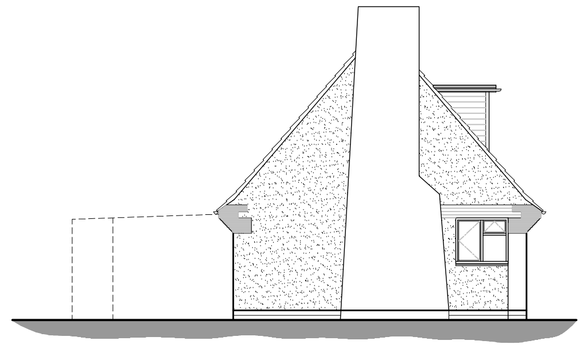

Existing Side Elevation
North East



Proposed Front Elevation *(as existing)*
North West



Proposed Side Elevation
South West



Proposed Rear Elevation
South East



Proposed Side Elevation
North East

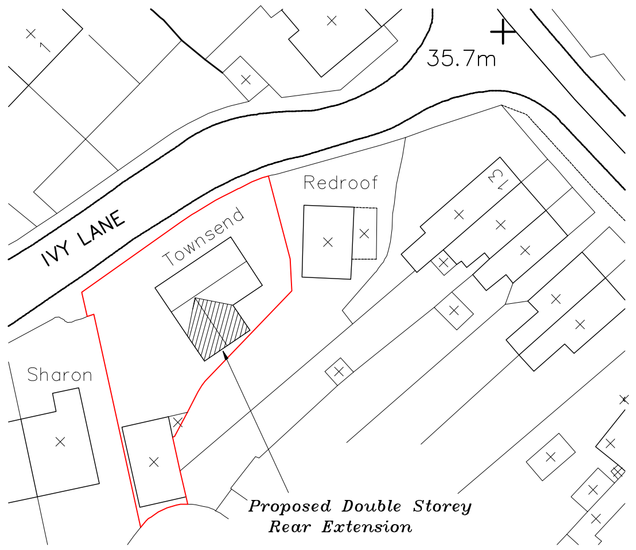

Block Plan
1:500



Site Location Plan
1:1250

O.S. Licence No. 01257500

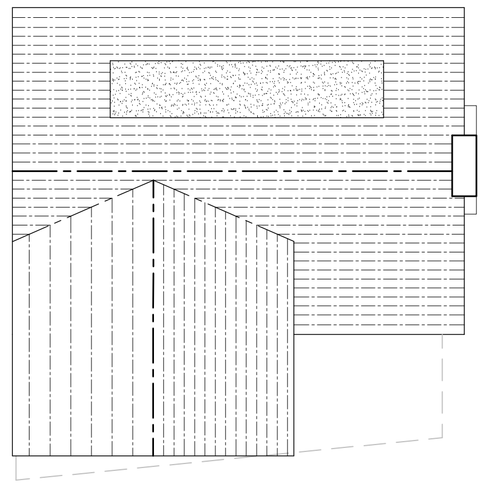

Proposed Roof Plan
scale 1:100

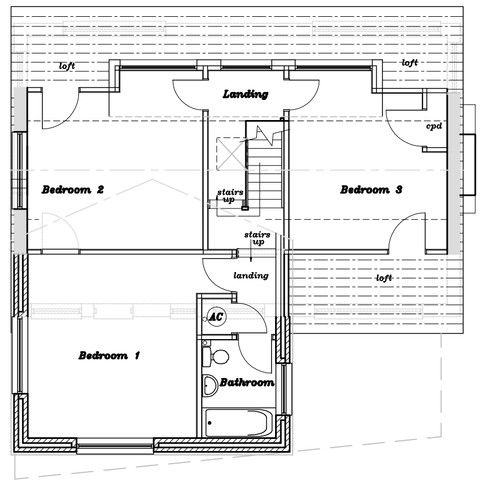

Proposed First Floor Plan
scale 1:100

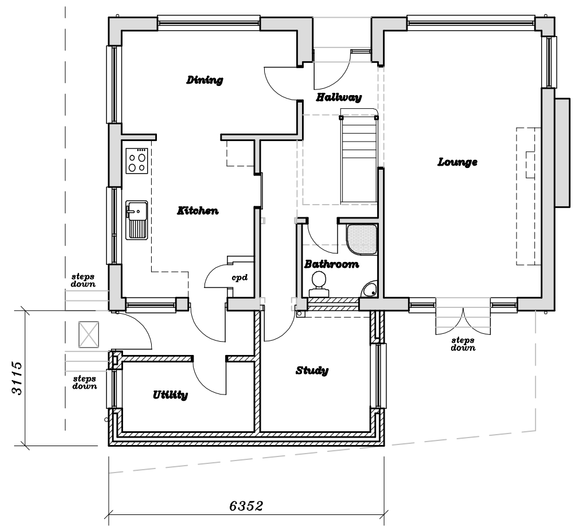

Proposed Ground Floor Plan
scale 1:100

All new materials to match existing.
Concrete interlocking tiles to roof.
Rendered upper elevations
White d/glazed window units.
White pvc-u fascias and soffits.
Black half round guttering and rwp's.

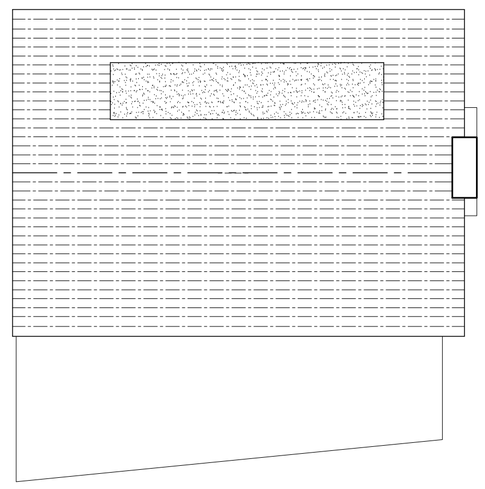

Existing Roof Plan
scale 1:100

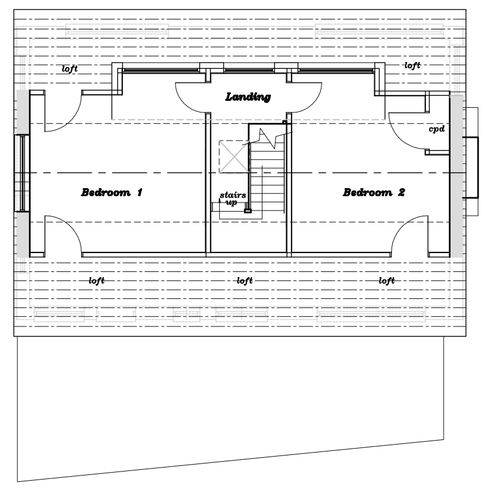

Existing First Floor Plan
scale 1:100

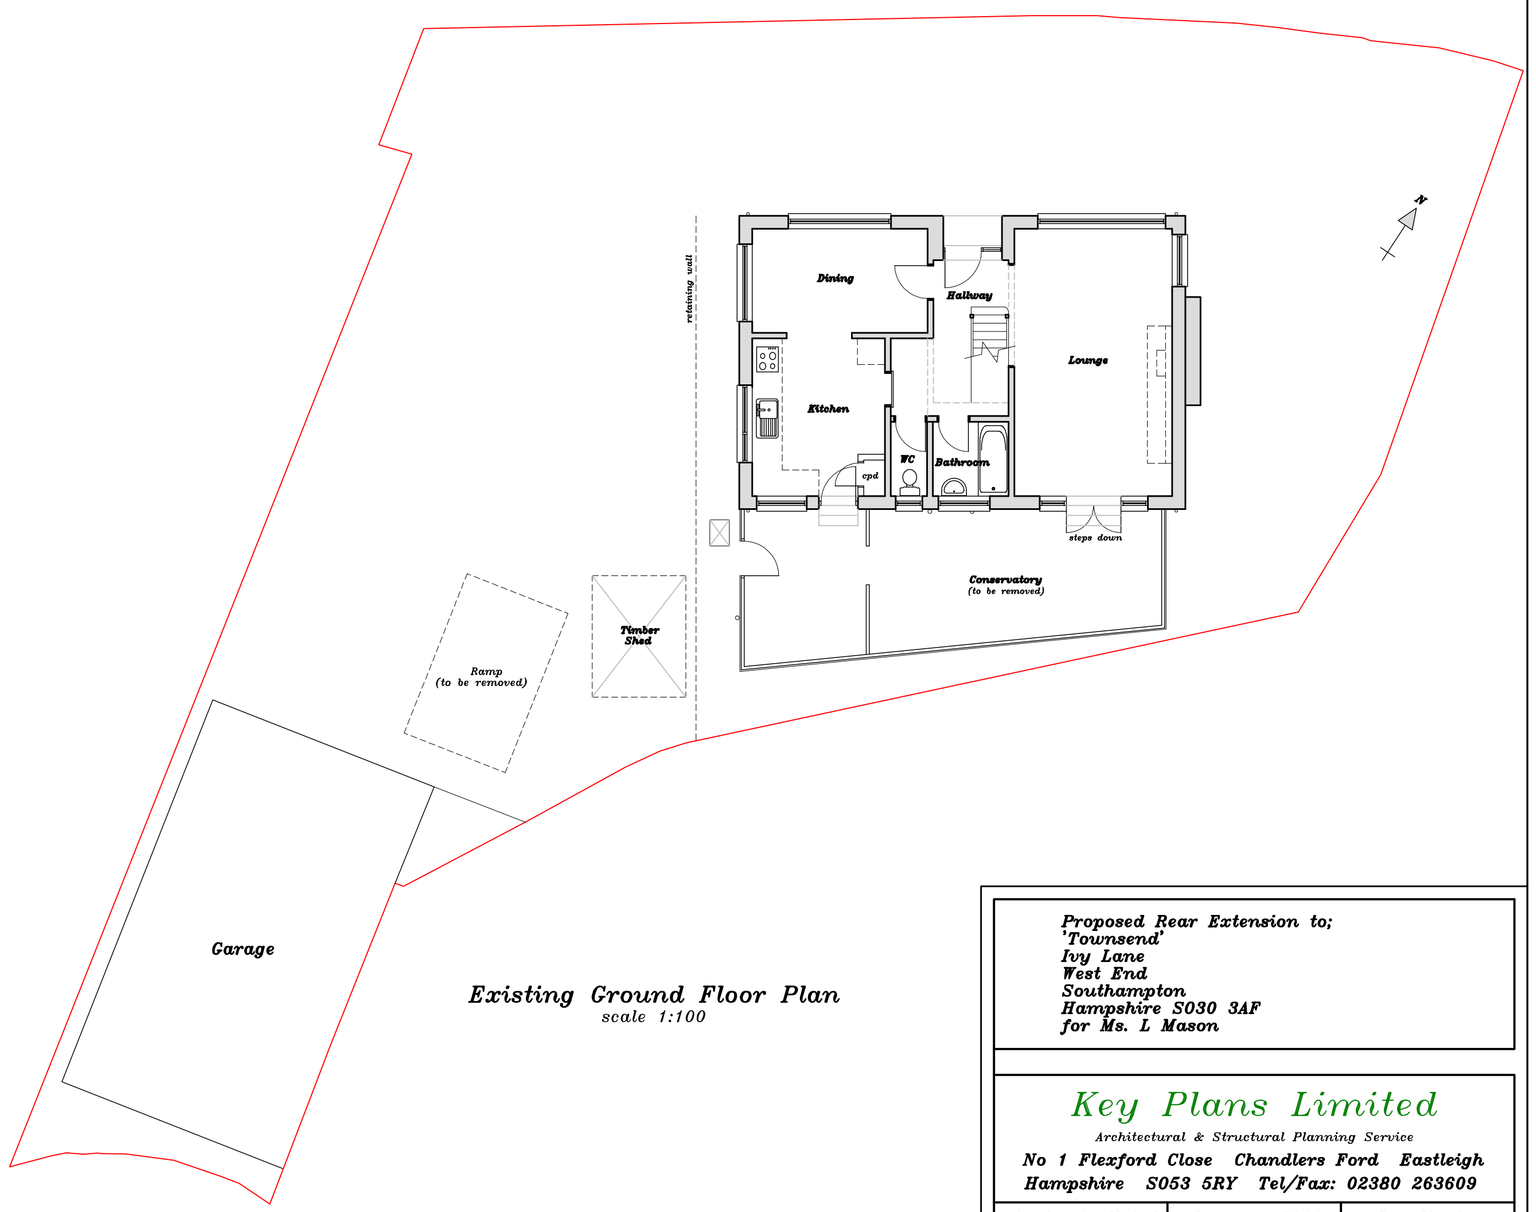

Existing Ground Floor Plan
scale 1:100

Proposed Rear Extension to;
'Townsend'
Ivy Lane
West End
Southampton
Hampshire SO30 3AF
for Ms. L Mason

Key Plans Limited
Architectural & Structural Planning Service
No 1 Flexford Close Chandlers Ford Eastleigh
Hampshire SO53 5RY Tel/Fax: 02380 263609

Scale: As Noted	January 2011	Drg No One