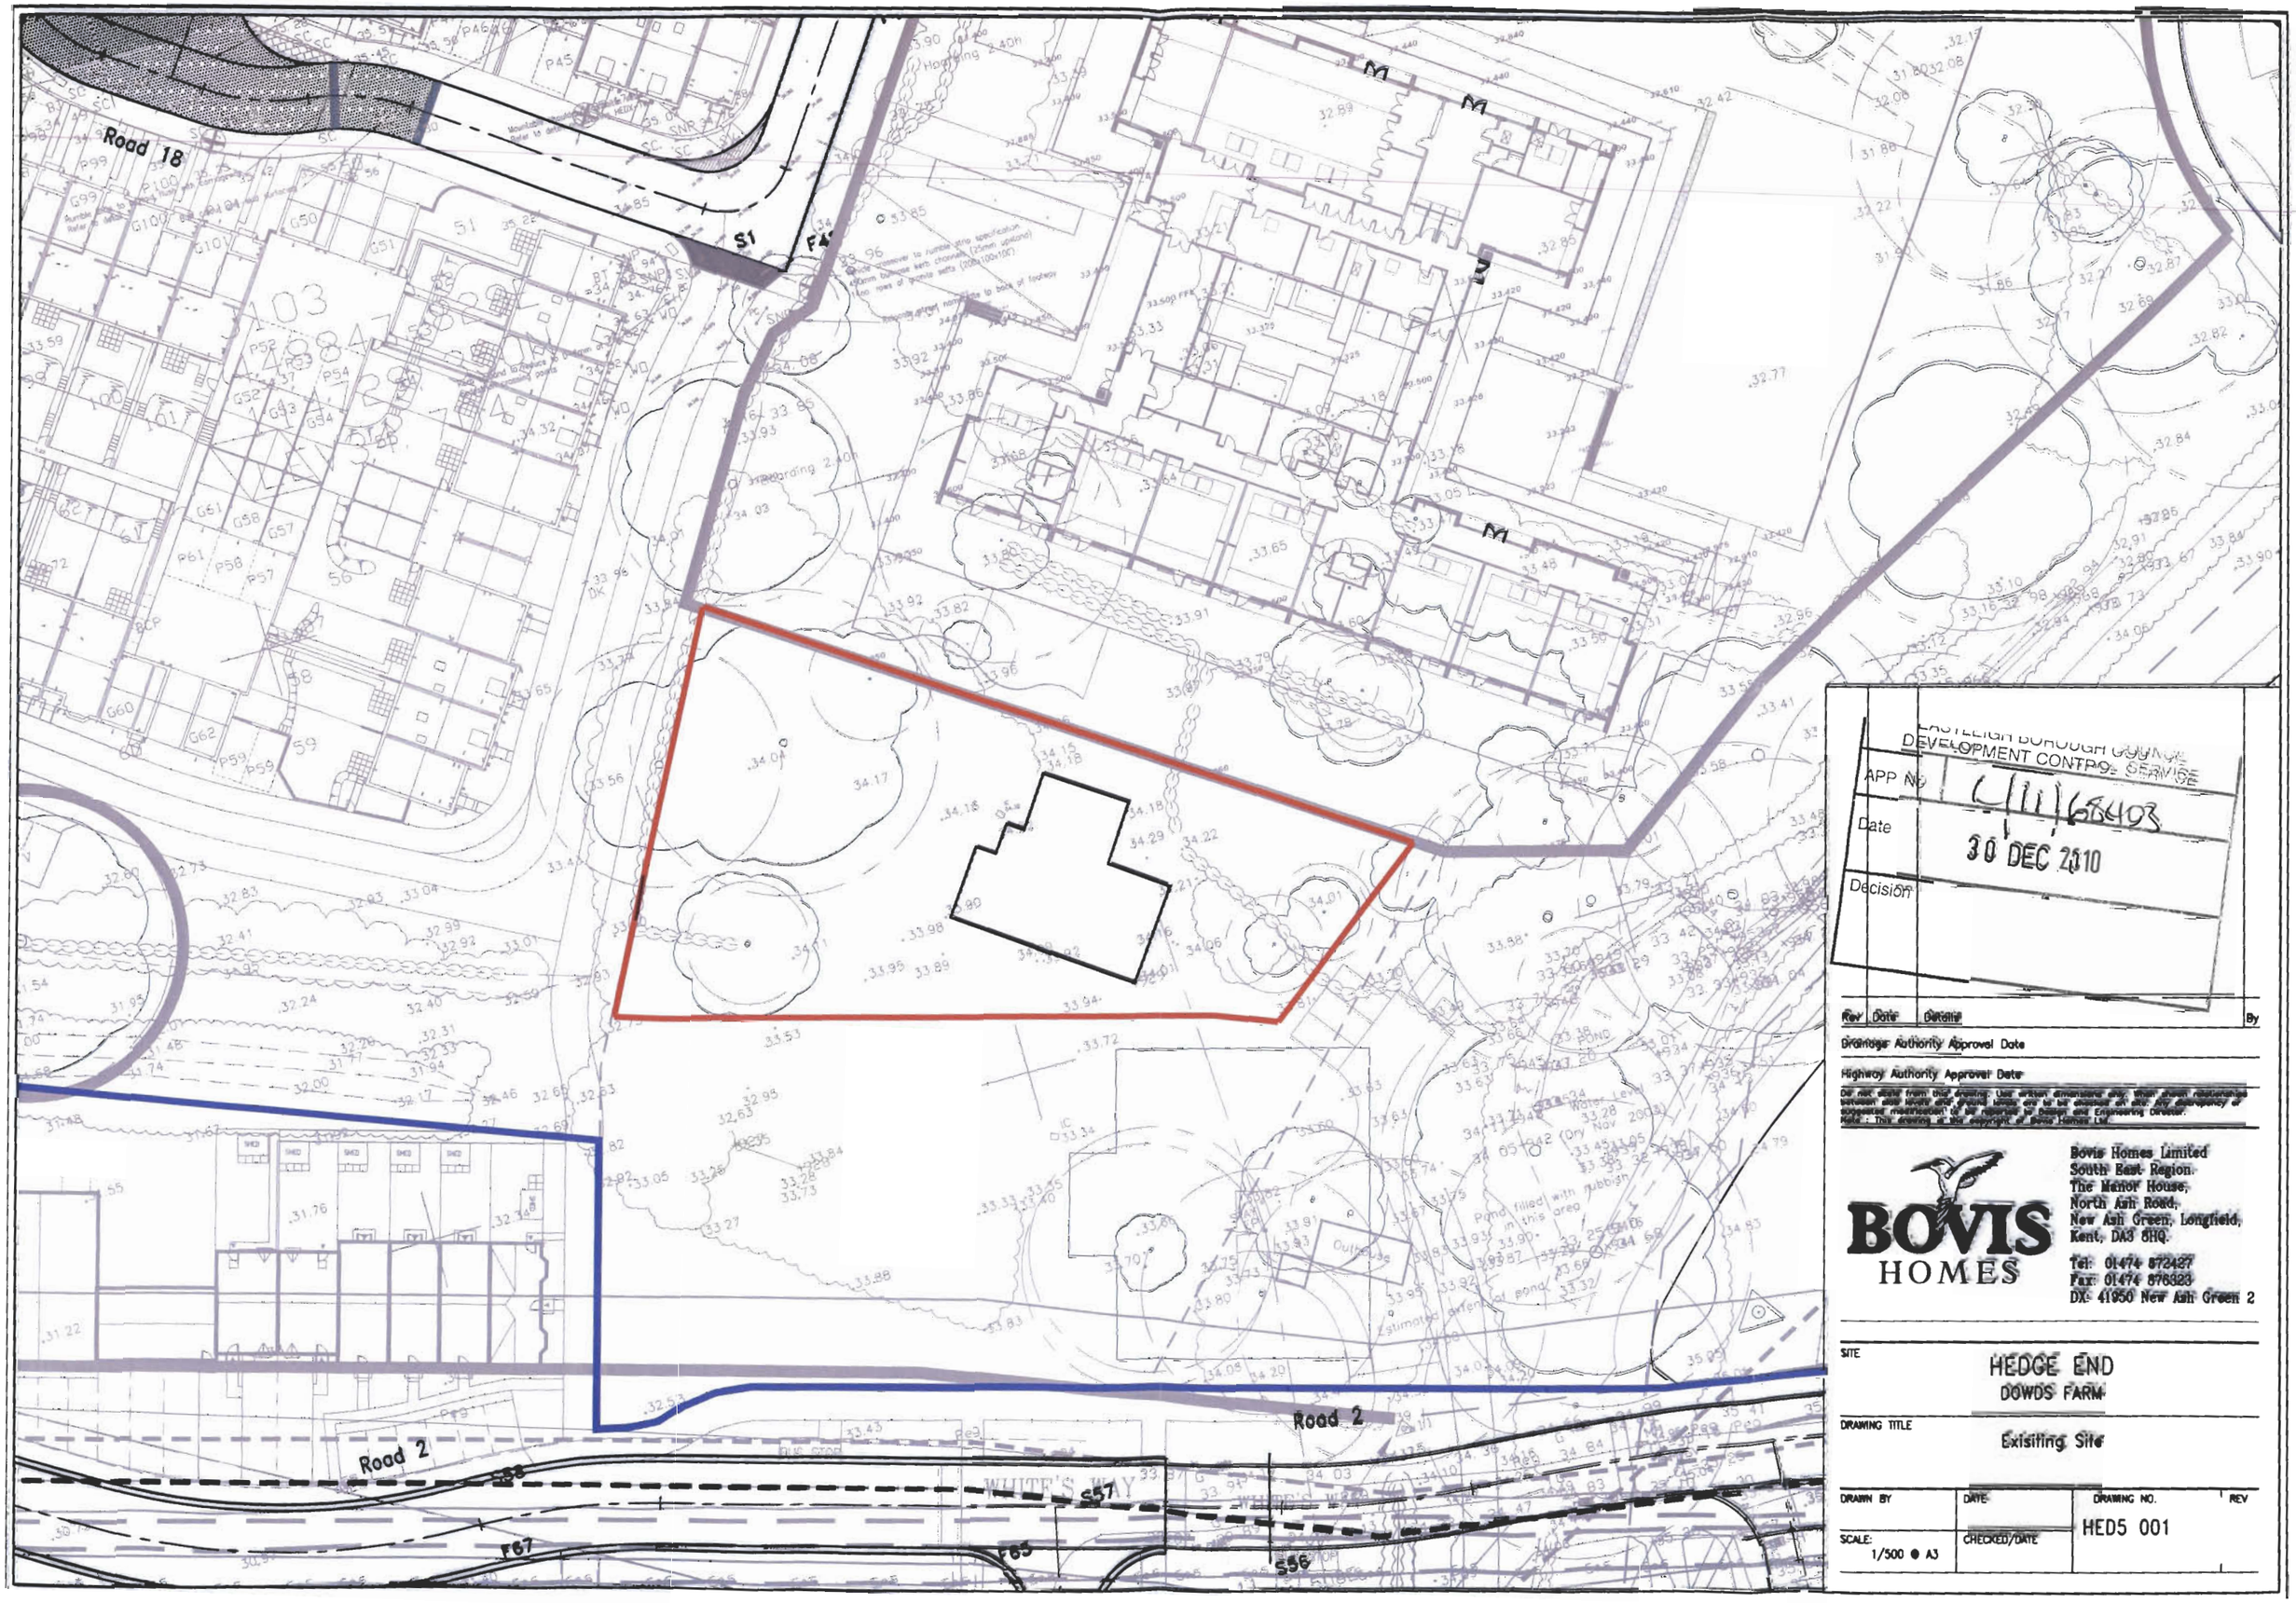

EASTLEIGH BOROUGH COUNCIL
DEVELOPMENT CONTROL SERVICE

APP No C/10/66403

Date 30 DEC 2010

Decision

Rev	Date	Details	By

Drainage Authority Approval Date

Highway Authority Approval Date

Do not scale from this drawing. Use written dimensions only. Work shown relationships between site levels and ground levels are to be checked on site. Any discrepancy or suggested modification to be reported to Design and Engineering Director.
Note : This drawing is the copyright of Bovis Homes Ltd.

BOVIS HOMES

Bovis Homes Limited
South East Region
The Manor House,
North Ash Road,
New Ash Green, Longfield,
Kent, DA3 8HQ.
Tel: 01474 872427
Fax: 01474 878323
DX: 41950 New Ash Green 2

SITE
HEDGE END
DOWDS FARM

DRAWING TITLE
Exisiting Site

DRAWN BY	DATE	DRAWING NO.	REV
SCALE: 1/500 @ A3	CHECKED/DATE	HED5 001	