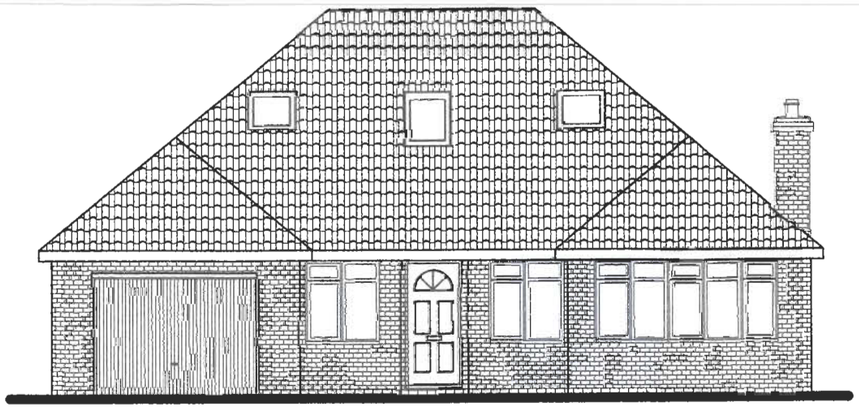

Front Elevation



Rear Elevation

EASTLEIGH BOROUGH COUNCIL
DEVELOPMENT CONTROL SERVICE
APP No. F/11/68427
Date 05 JAN 2011
Decision:



Side Elevation



Side Elevation

SCALE IN METRES SCALE_

0 1 2 3 4 5 10 15 20

ANDREW JOHNS DESIGN
94 Hiltingbury Rd, Chandler's Ford, Hampshire. SO53 5NZ. Tel. 023 8025 5529
©This drawing is the copyright of Andrew Johns Design and may not be copied, altered or reproduced in any way without written authority
Project: Loft Conversion & Front Extension
Client : Mr & Mrs Gilham
At: 94 Brownhill Road, Chandlers Ford, Hampshire
Drawing Title: Proposed Elevations. 1/100 at A3
Drawing No : Gilham A
Date: January 2011

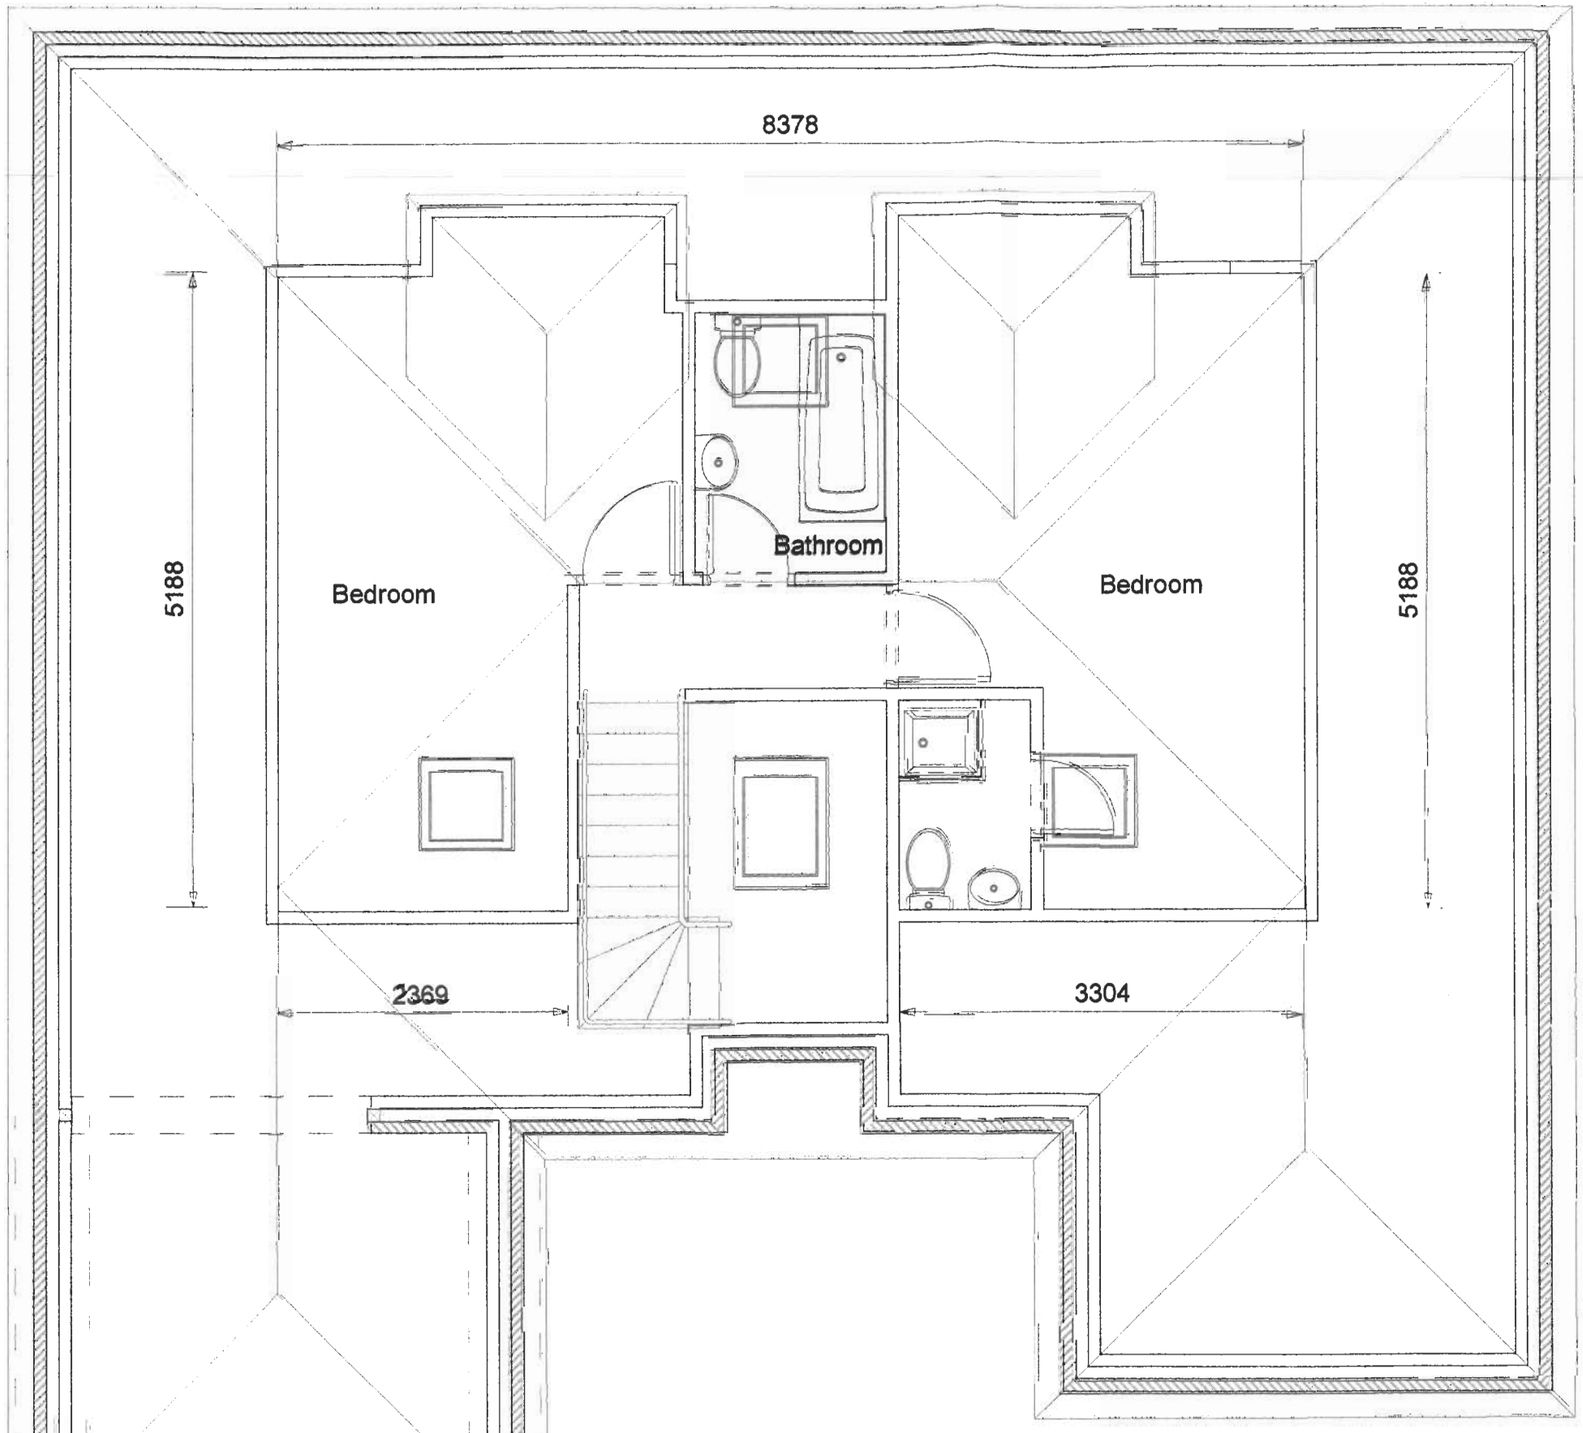

EASTLEIGH BOROUGH COUNCIL
DEVELOPMENT CONTROL SERVICE
APP No F/11/68427
Date 05 JAN 2011
Decision:

SCALE IN METRES

0 1 2 3 4 5

ANDREW JOHNS DESIGN
94 Hiltingbury Rd, Chandler's Ford, Hampshire. SO53 5NZ. Tel. 023 8025 5529
©This drawing is the copyright of Andrew Johns Design and may not be copied, altered or reproduced in any way without written authority
Project: Loft Conversion & Front Extension
Client : Mr & Mrs Gilham
At: 94 Brownhill Road, Chandlers Ford, Hampshire
Drawing Title: Proposed First Floor Plan. 1/50 at A3
Drawing No : Gilham C
Date: January 2011

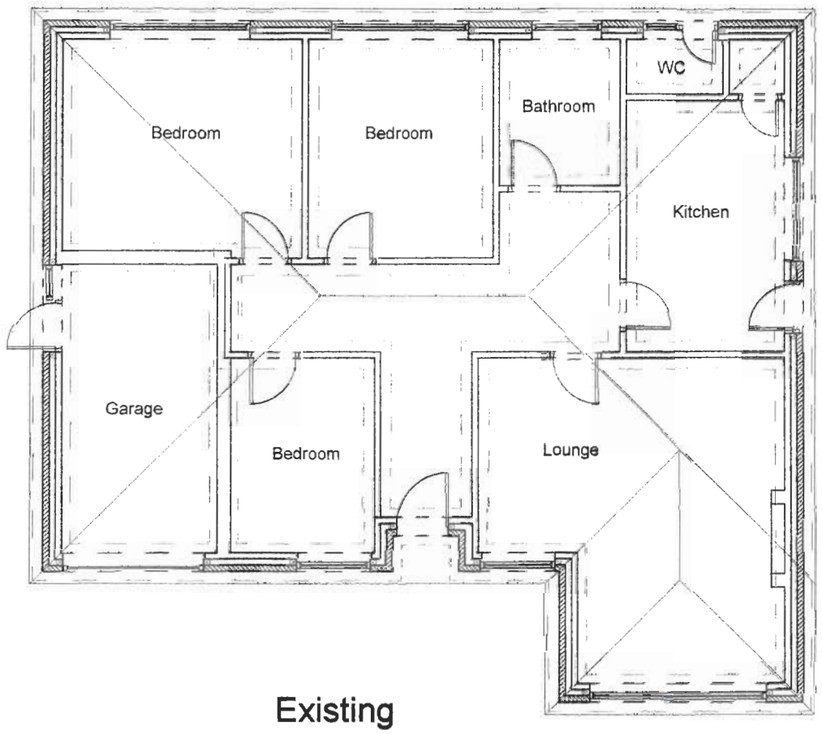

Existing

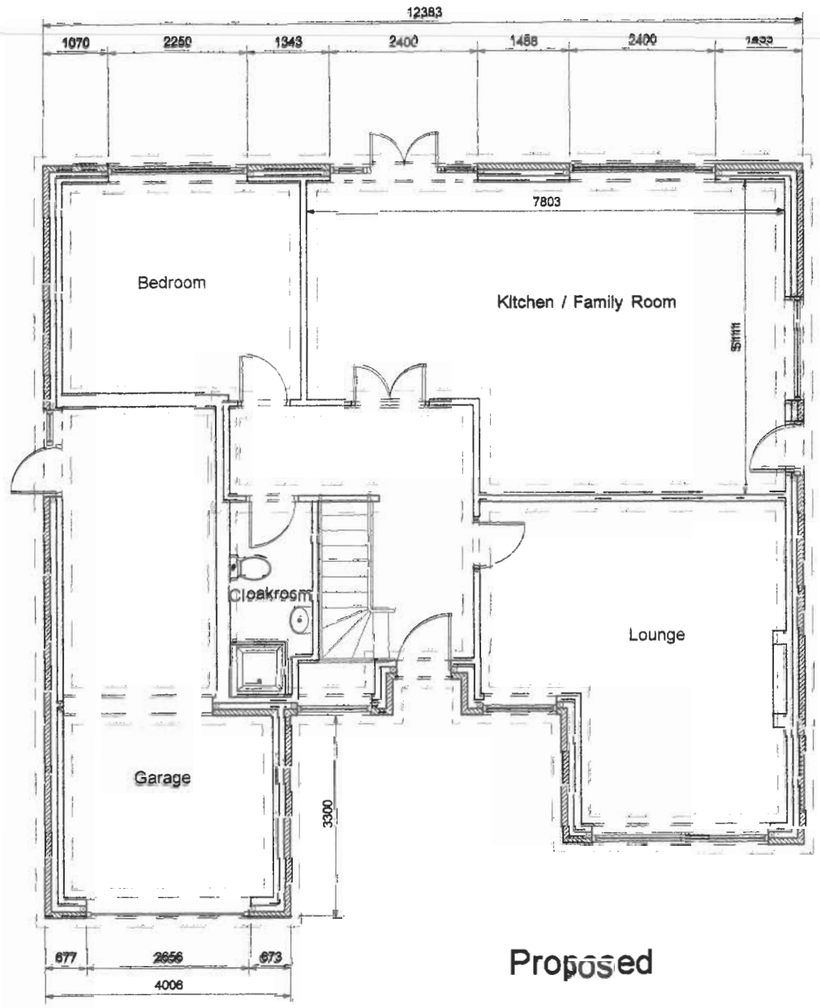

Proposed

EASTLEIGH BOROUGH COUNCIL
DEVELOPMENT CONTROL SERVICE
APP No F/11/68427
Date 05 JAN 2011
Decision:

SCALE IN METRES SCALE_

0 1 2 3 4 5 10 15 20

ANDREW JOHNS DESIGN
94 Hiltingbury Rd, Chandler's Ford, Hampshire. SO53 5NZ. Tel. 023 8025 5529
©This drawing is the copyright of Andrew Johns Design and may not be copied, altered or reproduced in any way without written authority
Project: Loft Conversion & Front Extension
Client : Mr & Mrs Gilham
At: 94 Brownhill Road, Chandlers Ford, Hampshire
Drawing Title: Existing & Proposed Ground Floor Plans. 1/100 at A3
Drawing No : Gilham D
Date: January 2011