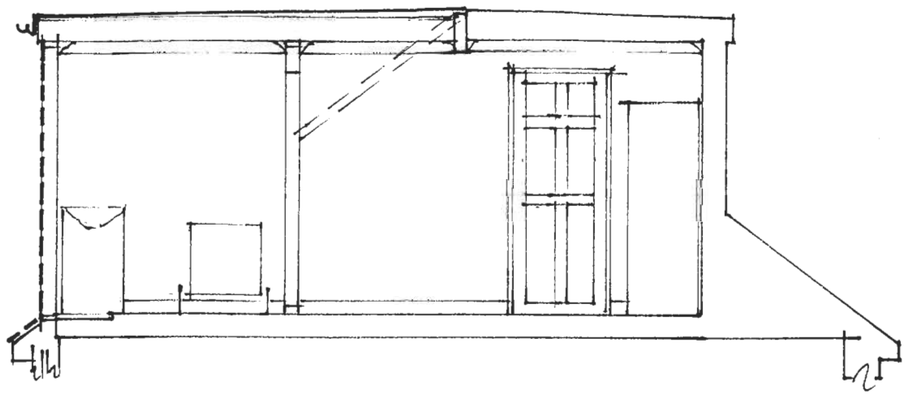

A

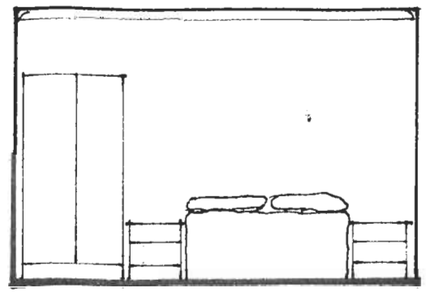

B

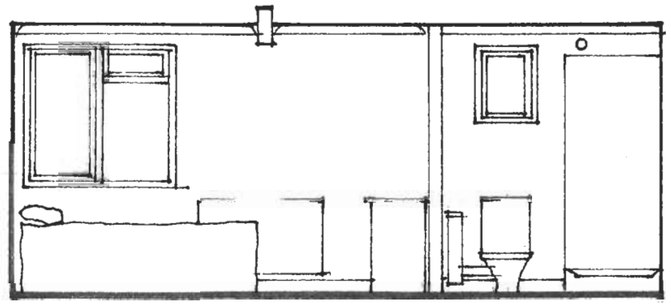

C

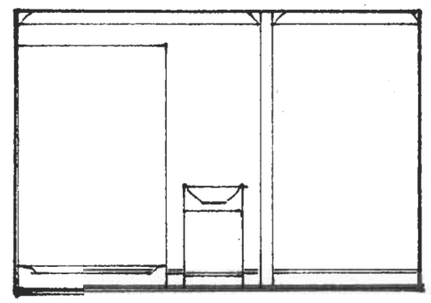

D

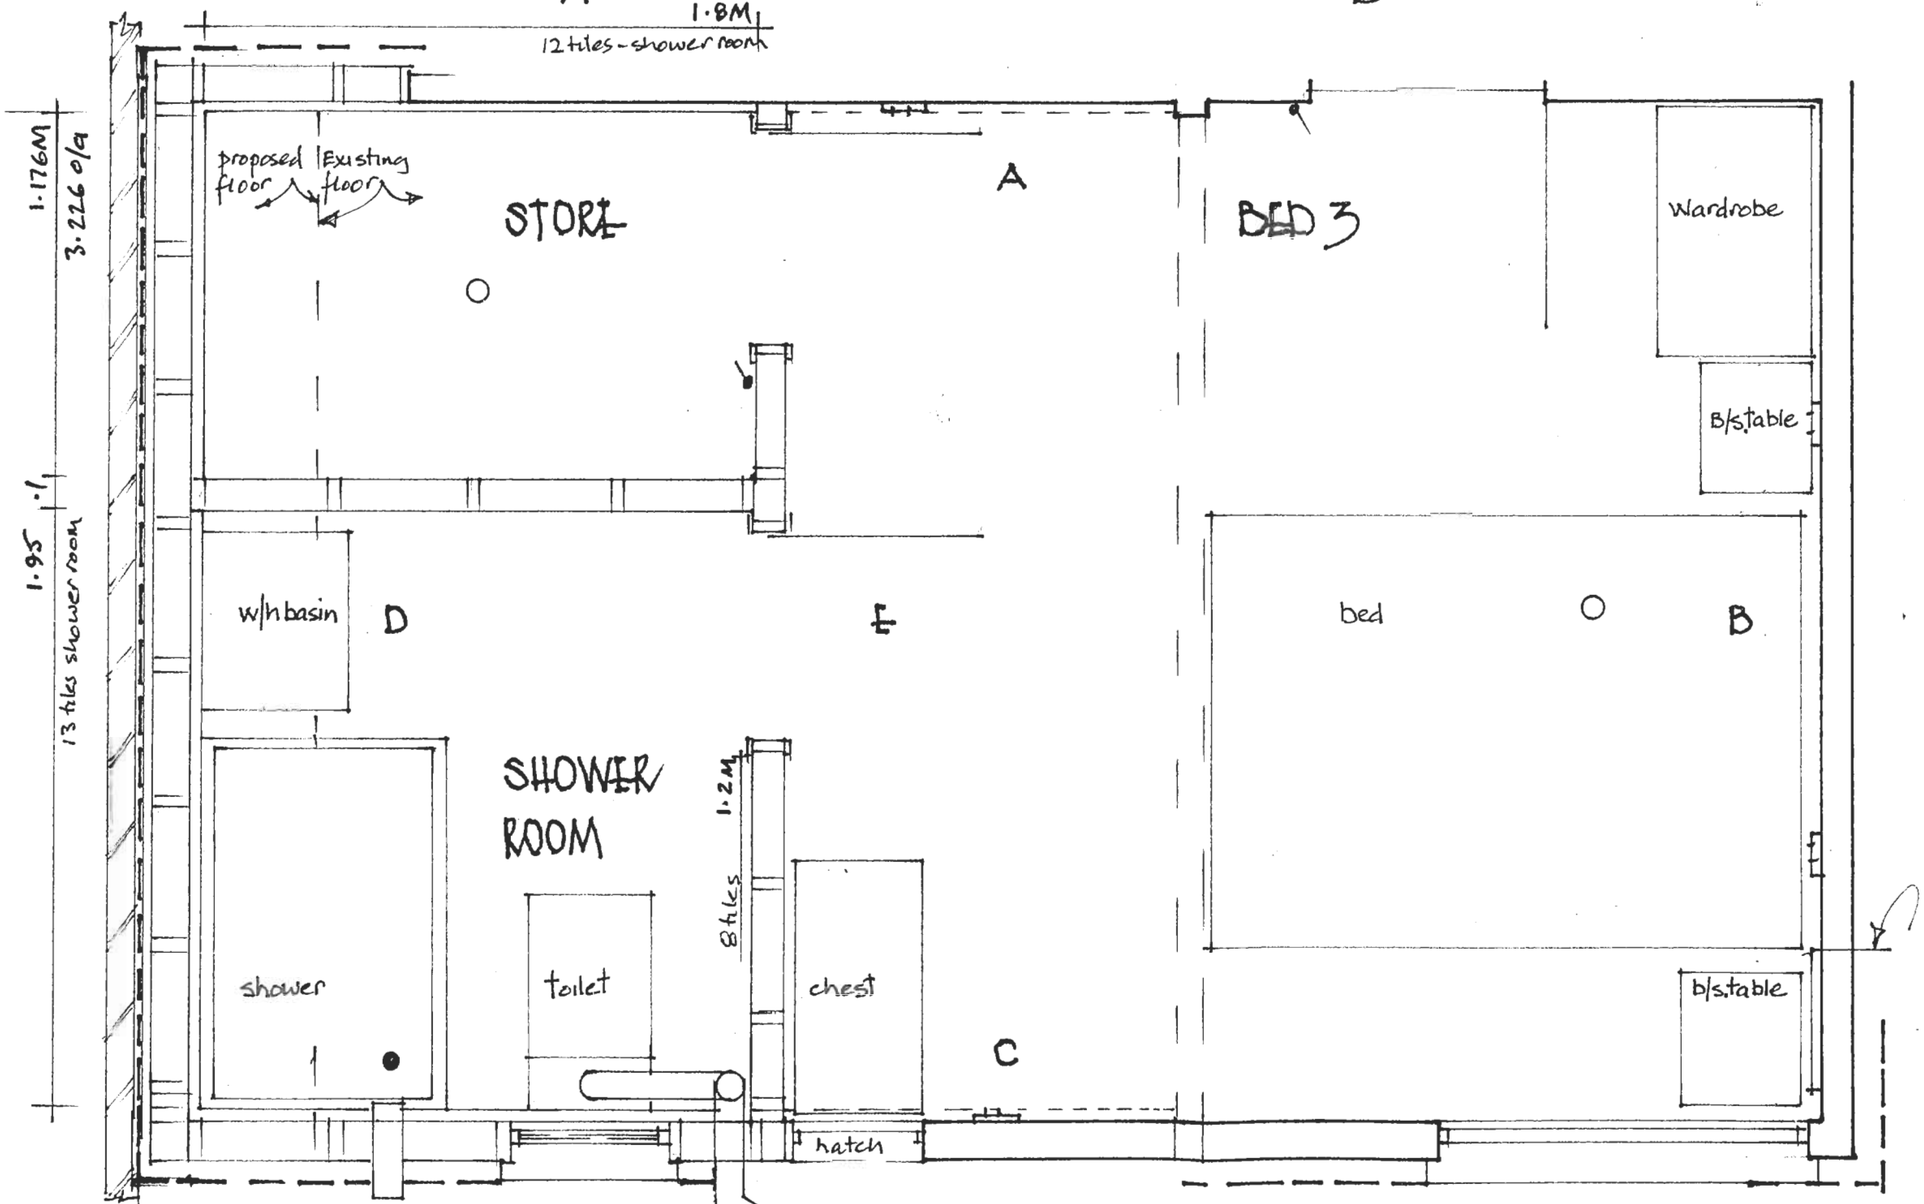

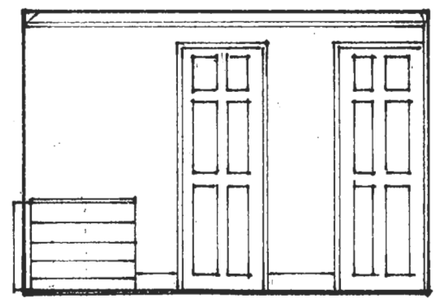

EASTLEIGH BOROUGH COUNCIL
DEVELOPMENT CONTROL
APP N: F/11/68359
22 DEC 2010
Decision:
PLAN NUMBER
PL06

2 LINDEN GROVE, CHANDLERS FORD, EASTLEIGH, HAMPSHIRE. SO53 1LD. MR & MRS C. CHANTER SCALE 1:50; 1:20.

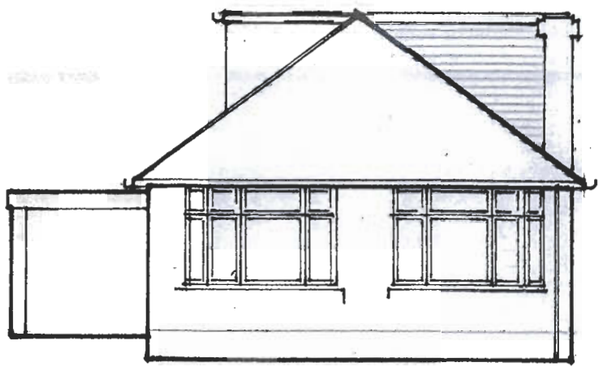

FRONT ELEVATION

FLAT ROOF
Bituminous felt
PITCHED ROOF
'Rosemary' plain tile.
TILE HANGING.
'Rosemary' plain tile
EXTERNAL WALLS
BRICKWORK

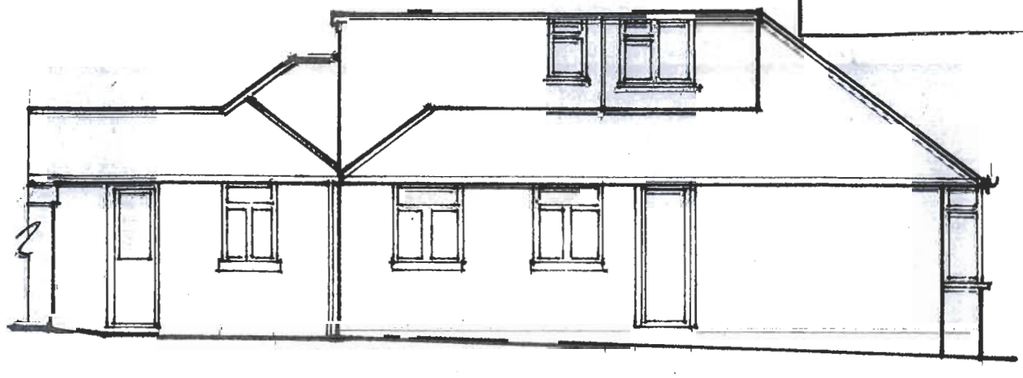

SIDE ELEVATION

EASTLEIGH BOROUGH COU
DEVELOPMENT CONTRO
APP No F/11/68359
Date 22 DEC 2010
Decision:

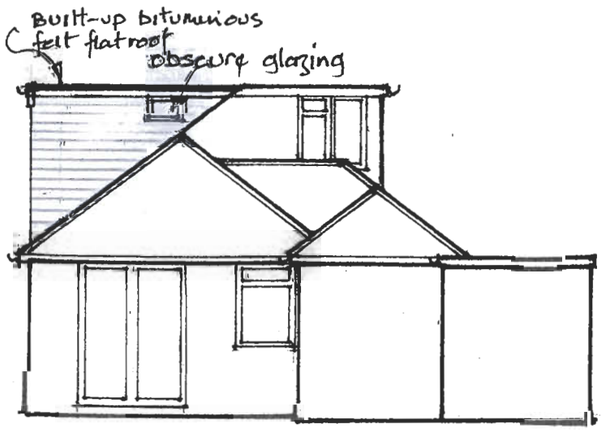

REAR ELEVATION

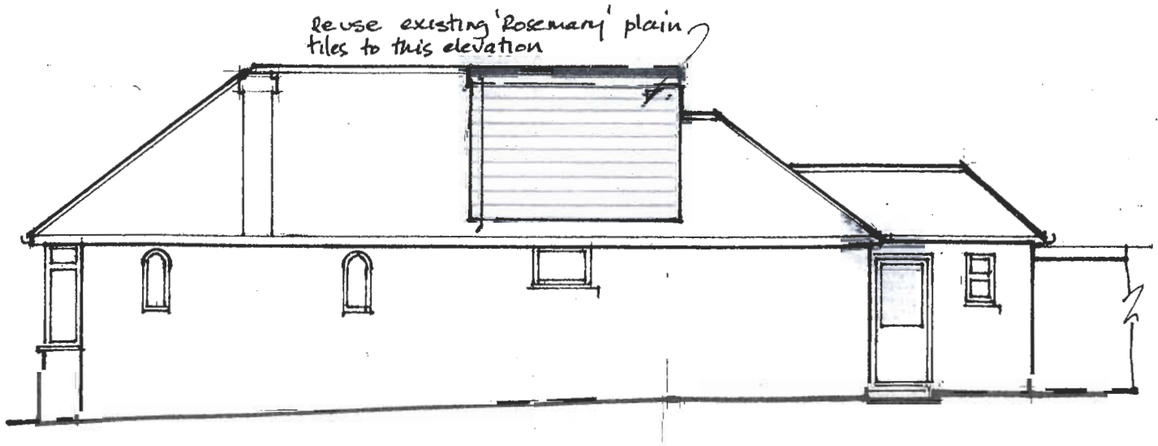

SIDE ELEVATION

PLAN NUMBER
PL04

2 LINDEN GROVE, CHANDLERS FORD, EASTLEIGH, HAMPSHIRE. SO53 1LD SCALE 1:100 PROPOSED

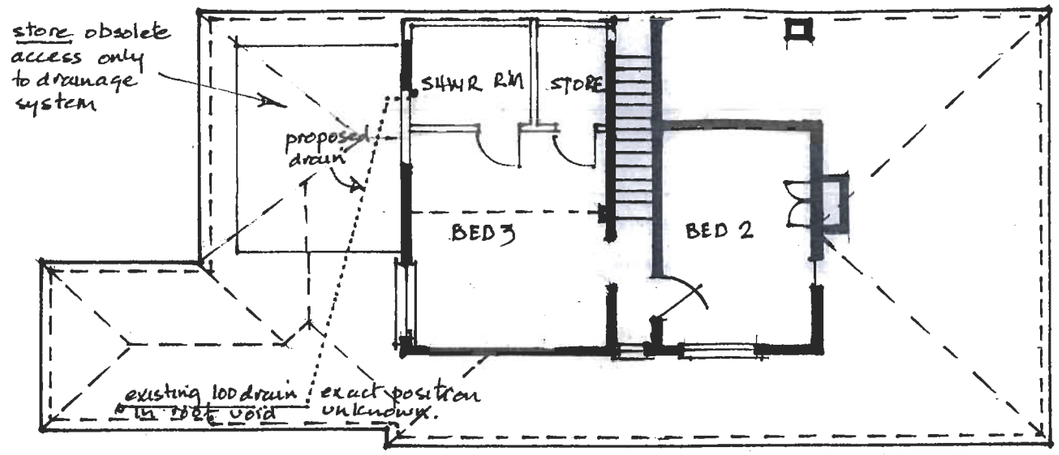

PROPOSED FIRST FLOOR SHOWER ROOM & STORE

EASTLEIGH BOROUGH COUNCIL
DEVELOPMENT CONTROL SERVICE
APP No F/11/68359
Date 22 DEC 2010
Decision:

NORTH

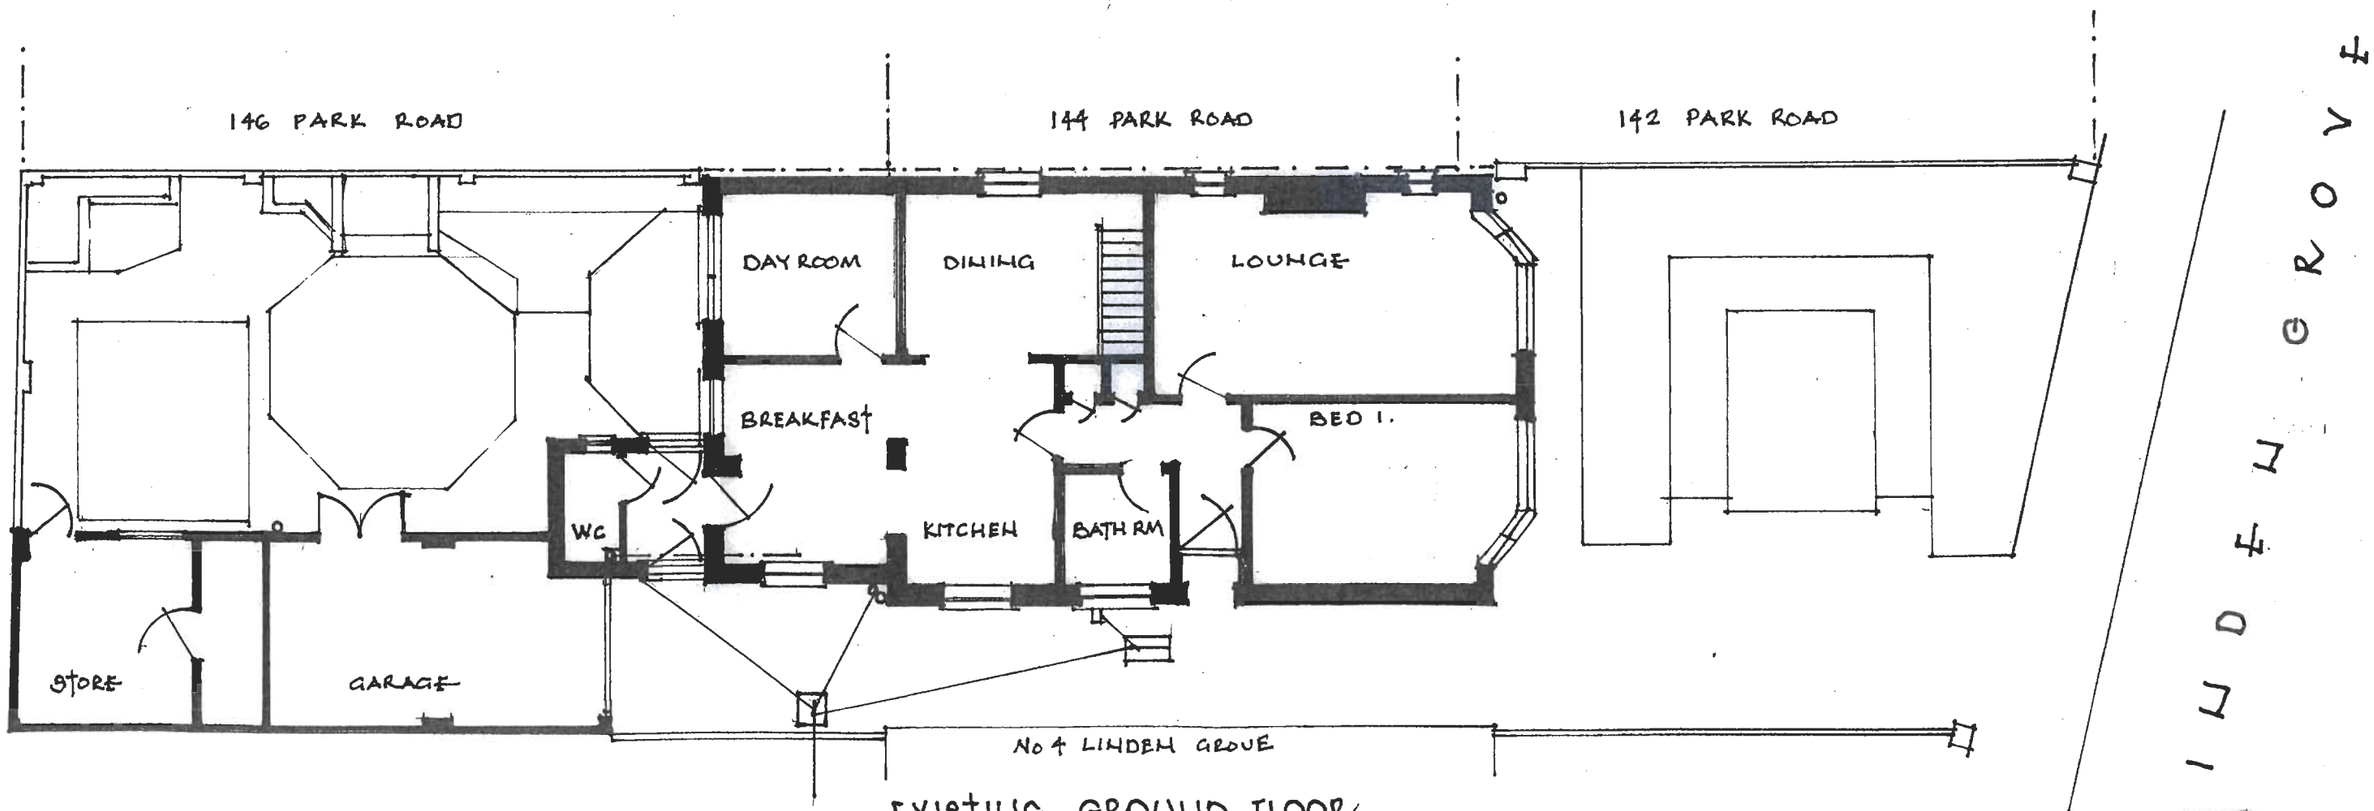

EXISTING GROUND FLOOR

PLAN NUMBER
PL02

SCALE 1:100

2 LINDEN GROVE, CHANDLERS FORD, EASTLEIGH, HAMPSHIRE. SO53 1LD

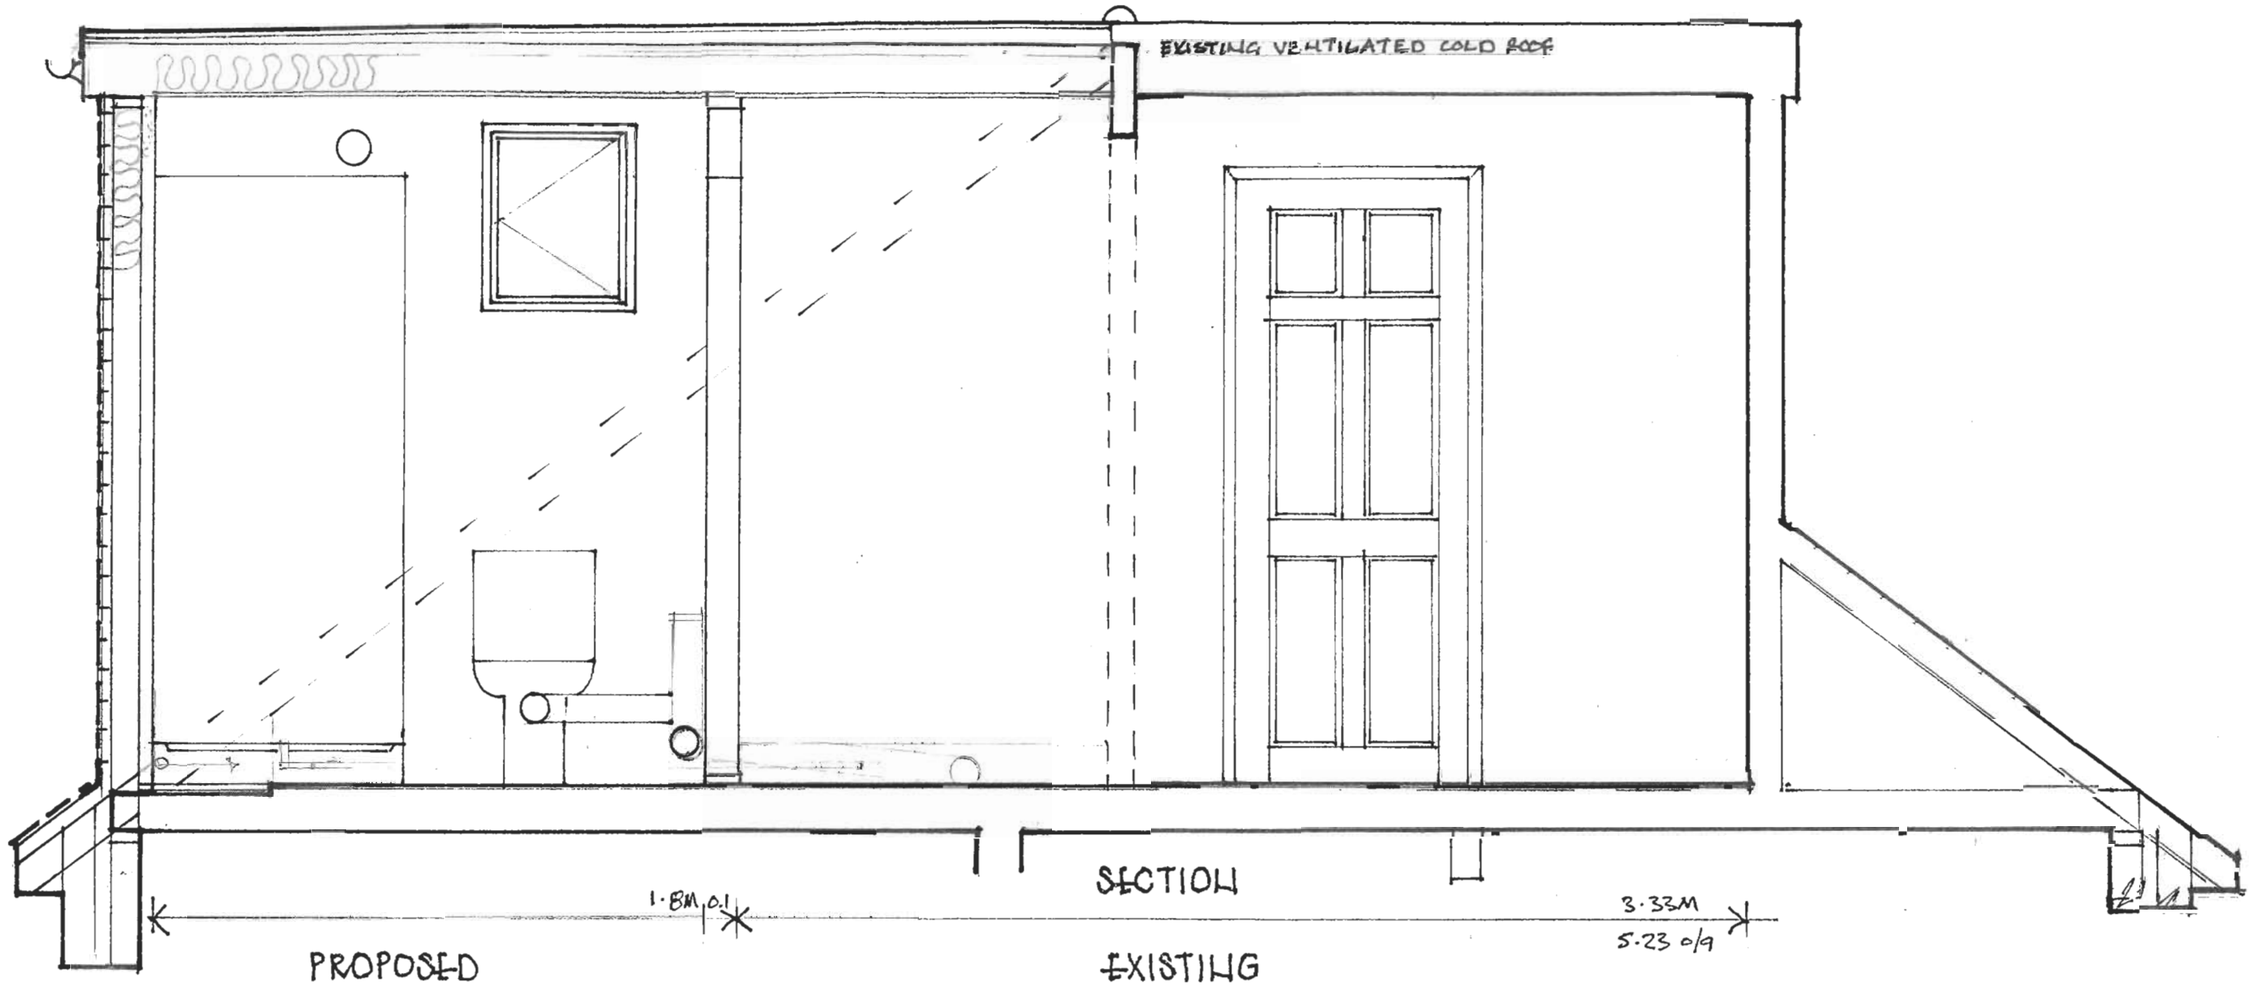

SECTION

EASTLEIGH BOROUGH
DEVELOPMENT CONTROL
APP No F/11/68353
Date 22 DEC 2010
Decision:

PLAN NUMBER
PL07

2 LINDEN GROVE, CHANDLERS FORD, EASTLEIGH, HAMPSHIRE SO53 1LD. MR & MRS C. CHANTLER

SCALE 1:20