62 LAKEWOOD ROAD, SO53



revision | date | drawn | description

LA HALLY ARCHITECT

38 LEIGH ROAD EASTLEIGH SO50 9DT
07789 300 937 02380 616 698
www.lahally.com design@lahally.com

DRAWING STATUS: ISSUED FOR PLANNING SUBMISSION

client: **MR AND MRS EVANS**

job: **62 LAKEWOOD ROAD**

drawing: **REAR ELEVATION AS EXISTING**

date	drawn	scale	drawing no.	rev.
DEC 2010	EW/LH/PT	1:50 @ A3	**208.SU.003**	

REAR ELEVATION AS EXISTING 1:50 @ A3

62 LAKEWOOD ROAD, SO53



revision | date | drawn | description

LA HALLY ARCHITECT

38 LEIGH ROAD EASTLEIGH SO50 9DT
07789 300 937 02380 616 698
www.lahally.com design@lahally.com

DRAWING STATUS: ISSUED FOR PLANNING SUBMISSION

client: MR AND MRS EVANS

job: 62 LAKEWOOD ROAD

drawing: FRONT ELEVATION AS EXISTING

date	drawn	scale	drawing no.	rev.
DEC 2010	EW/LH/PT	1:50 @ A3	208.SU.004	

FRONT ELEVATION AS EXISTING 1:50 @ A3

62 LAKEWOOD ROAD, SO53



FLANK ELEVATION AS EXISTING 1:50 @ A3

revision	date	drawn	description

LA HALLY ARCHITECT

38 LEIGH ROAD EASTLEIGH SO50 9DT
07789 300 937 02380 616 698
www.lahally.com design@lahally.com

DRAWING STATUS: ISSUED FOR PLANNING SUBMISSION

client: **MR AND MRS EVANS**

job: **62 LAKEWOOD ROAD**

drawing: **FLANK ELEVATION AS EXISTING**

date	drawn	scale	drawing no.	rev.
DEC 2010	EW/LH/PT	1:50 @ A3	**208.SU.005**	

62 LAKEWOOD ROAD, SO53

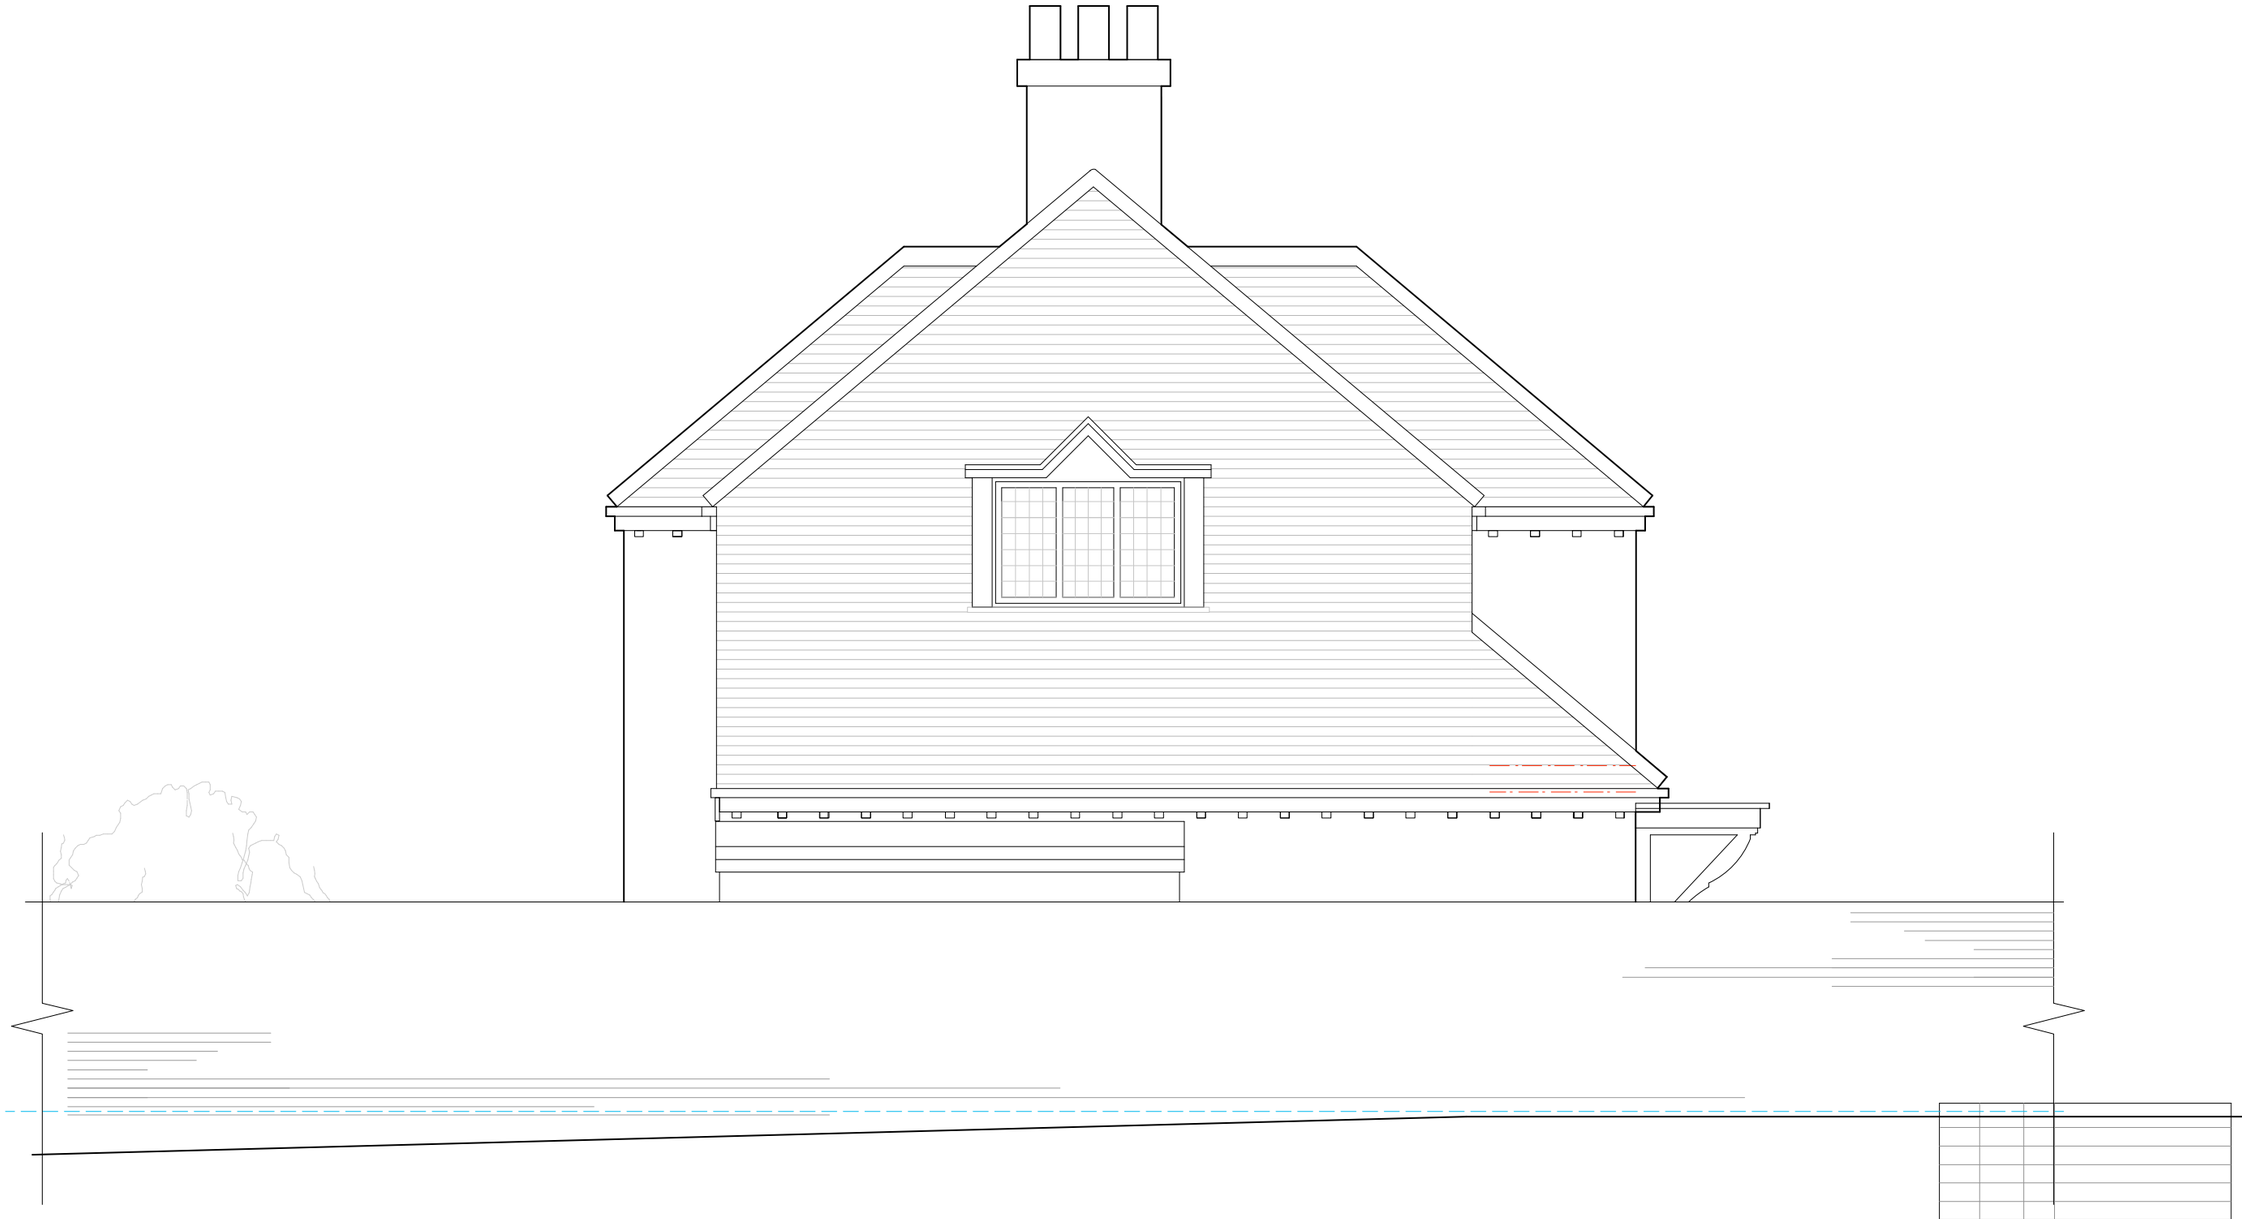

FLANK ELEVATION AS EXISTING 1:50 @ A3

revision	date	drawn	description

LA HALLY ARCHITECT

38 LEIGH ROAD EASTLEIGH SO50 9DT
07789 300 937 02380 616 698
www.lahally.com design@lahally.com

DRAWING STATUS: ISSUED FOR PLANNING SUBMISSION

client: **MR AND MRS EVANS**

job: **62 LAKEWOOD ROAD**

drawing: **FLANK 2 ELEVATION AS EXISTING**

date	drawn	scale	drawing no.	rev.
DEC 2010	EW/LH/PT	1:50 @ A3	**208.SU.007**	