



FRONT



RIGHT SIDE

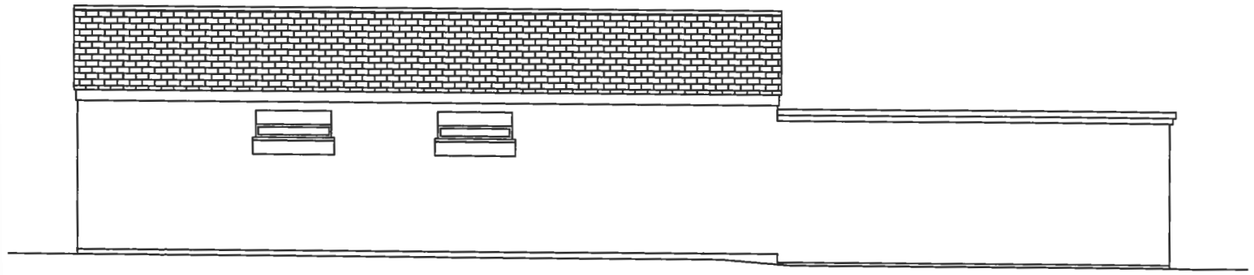

REAR

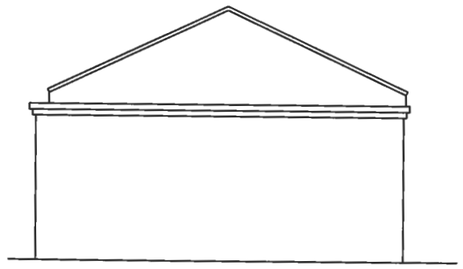

LEFT SIDE

ALL NEW MATERIALS TO MATCH EXISTING.

AMENDED PLAN
EASTLEIGH BOROUGH COUNCIL
DEVELOPMENT CONTROL SERVICE
PLAN No. F/10/67627
Date Rec'd: 2 - NOV 2010
Decision:

architectural SERVICES
planning for the future

01453 890605
info@architecturaluk.com

The Design Studio, Churchend,
Slimbridge, Gloucestershire, GL2 7BL

NOTES

01 All new and existing building work dimensions are critical to the construction process.

02 All drawings marked preliminary are not to be built or manufactured from.

03 This drawing is subject to copyright of Architectural SERVICES reproduction only with written authority.

04 Please report any discrepancies.

05 All structural work where mentioned on this drawing is subject to a qualified structural and civil engineer calculations before building work commences.

06 These plans may be subject to "Planning & Building Regulation Approval" or any other statute in law before the commencement of building works.

PRELIMINARY

DRAFT 11B - 24.11.10

Existing elevations


Rees
Sunnyside
Botley Road
Horton Heath
Hampshire
SO50 7DW

DRAWN: -

SCALE @ A3: 1:100

DATE: 28.06.10

DWG NO: Rees-ds-06

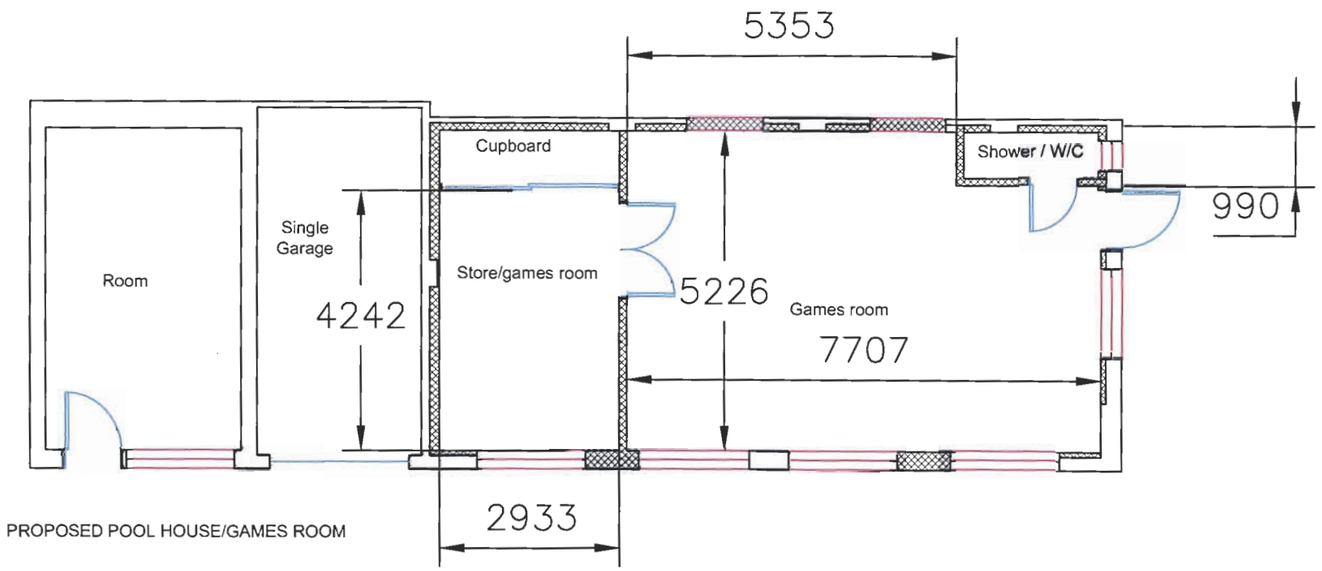

PROPOSED POOL HOUSE/GAMES ROOM

AMENDED PLAN
EASTLEIGH BOROUGH COUNCIL
DEVELOPMENT CONTROL SERVICE
PLAN No. F/10/67627
Date Rec'd: 24 NOV 2010
Decision:

ALL NEW MATERIALS TO MATCH EXISTING.

architectural SERVICES
planning for the future

01453 890605
info@architecturaluk.com

The Design Studio, Churchend,
Slimbridge, Gloucestershire, GL2 7BL

NOTES

01 All new and existing building work dimensions are critical to the construction process.

02 All drawings marked preliminary are not to be built or manufactured from.

03 This drawing is subject to copyright of Architectural SERVICES reproduction only with written authority.

04 Please report any discrepancies.

05 All structural work where mentioned on this drawing is subject to a qualified structural and civil engineer calculations before building work commences.

06 These plans may be subject to "Planning & Building Regulation Approval" or any other statute in law before the commencement of building works.

PRELIMINARY

DRAFT 11B - 24.11.10

Proposed GF Plan


Rees
Sunnyside
Botley Road
Horton Heath
Hampshire
SO50 7DW

DRAWN: -

SCALE @ A3: 1:100

DATE: 28.06.10

DWG NO: Rees-ds-03

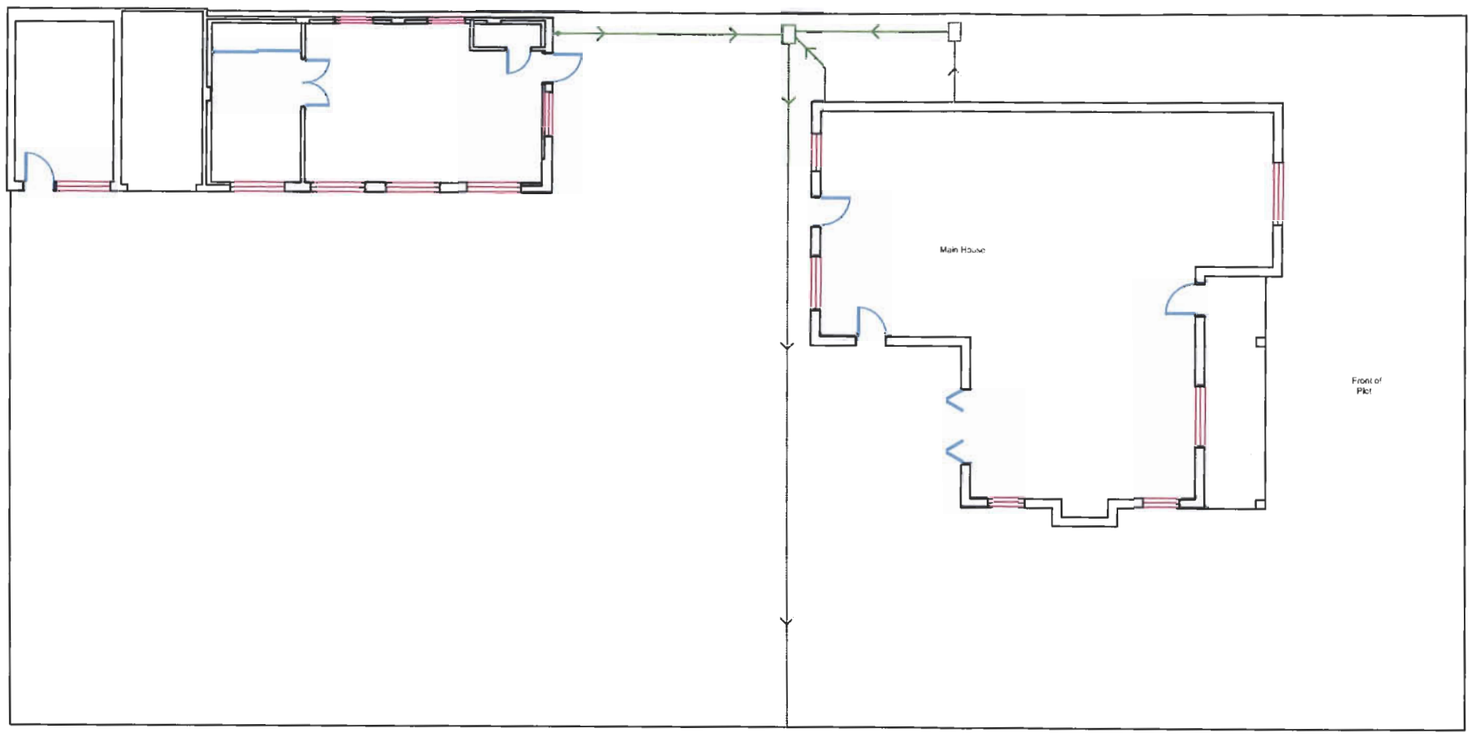

AMENDED PLAN
EASTLEIGH BOROUGH COUNCIL
DEVELOPMENT CONTROL SERVICE
PLAN No. F/10/67627
Date Rec'd: 2 4 NOV 2010
Decision:

ALL NEW MATERIALS TO MATCH EXISTING.

architectural SERVICES
planning for the future

01453 890605
info@architecturaluk.com

The Design Studio, Churchend,
Slimbridge, Gloucestershire, GL2 7BL

NOTES

01 All new and existing building work dimensions are critical to the construction process.

02 All drawings marked preliminary are not to be built or manufactured from.

03 This drawing is subject to copyright of Architectural SERVICES reproduction only with written authority.

04 Please report any discrepancies.

05 All structural work where mentioned on this drawing is subject to a qualified structural and civil engineer calculations before building work commences.

06 These plans may be subject to "Planning & Building Regulation Approval" or any other statute in law before the commencement of building works.


PRELIMINARY

DRAFT 11B - 24.11.10

Proposed Block Plan

Rees
Sunnyside
Botley Road
Horton Heath
Hampshire
SO50 7DW

DRAWN:	-
SCALE @ A3:	1:200
DATE:	28.06.10
DWG NO:	Rees-ds-05

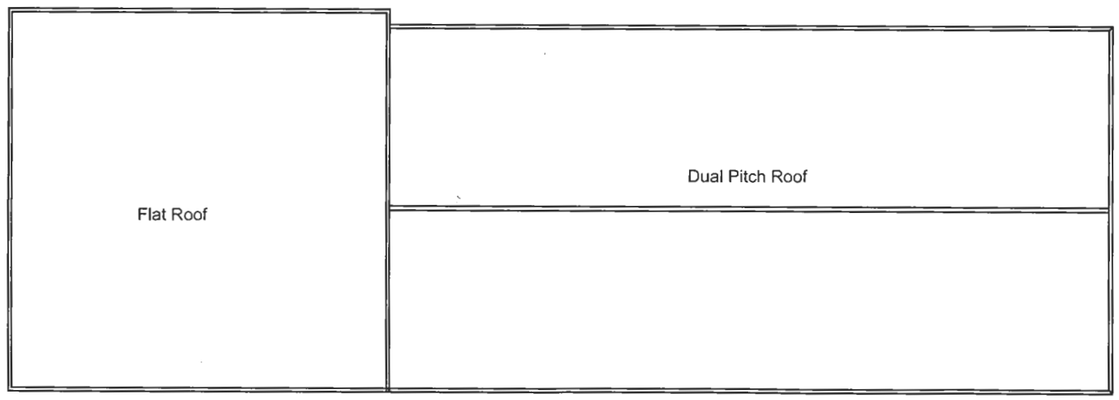

AMENDED PLAN
EASTLEIGH BOROUGH COUNCIL
DEVELOPMENT CONTROL SERVICE
PLAN No F/10/67627
Date Rec'd: 2 - NOV 2010
Decision:

ALL NEW MATERIALS TO MATCH EXISTING.

architectural SERVICES
planning for the future

01453 890605
info@architecturaluk.com

The Design Studio, Churchend,
Slimbridge, Gloucestershire, GL2 7BL

NOTES

01 All new and existing building work dimensions are critical to the construction process.

02 All drawings marked preliminary are not to be built or manufactured from.

03 This drawing is subject to copyright of Architectural SERVICES reproduction only with written authority.

04 Please report any discrepancies.

05 All structural work where mentioned on this drawing is subject to a qualified structural and civil engineer calculations before building work commences.

06 These plans may be subject to "Planning & Building Regulation Approval" or any other statute in law before the commencement of building works.


PRELIMINARY

DRAFT 11B - 24.11.10

Existing Roof Plan

Rees
Sunnyside
Botley Road
Horton Heath
Hampshire
SO50 7DW

DRAWN:	-
SCALE @ A3:	1:100
DATE:	28.06.10
DWG NO:	Rees-ds-02

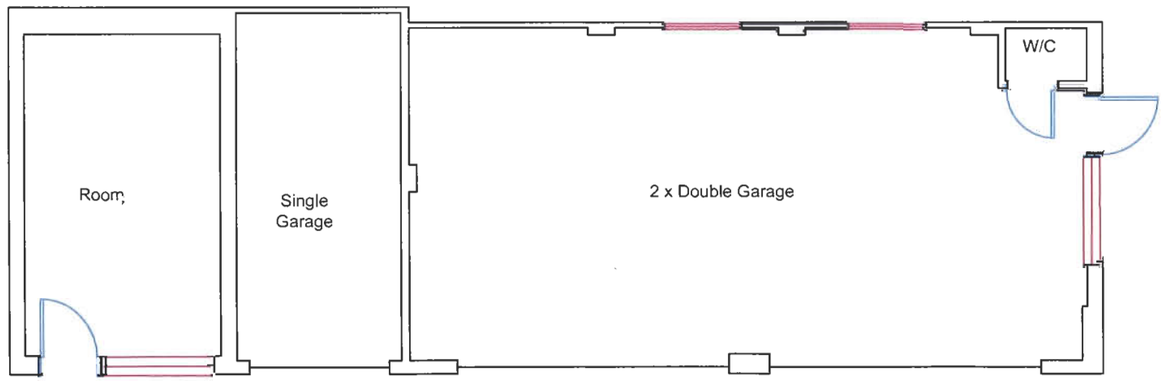

AMENDED PLAN
EASTLEIGH BOROUGH COUNCIL
DEVELOPMENT CONTROL SERVICE
PLAN No P/10/67627
Date Rec'd: 24 NOV 2010
Decision:

ALL NEW MATERIALS TO MATCH EXISTING.

architectural SERVICES
planning for the future

01453 890605
info@architecturaluk.com

The Design Studio, Churchend,
Slimbridge, Gloucestershire, GL2 7BL

NOTES

01 All new and existing building work dimensions are critical to the construction process.

02 All drawings marked preliminary are not to be built or manufactured from.

03 This drawing is subject to copyright of Architectural SERVICES reproduction only with written authority.

04 Please report any discrepancies.

05 All structural work where mentioned on this drawing is subject to a qualified structural and civil engineer calculations before building work commences.

06 These plans may be subject to "Planning & Building Regulation Approval" or any other statute in law before the commencement of building works.

PRELIMINARY

DRAFT 11B - 24.11.10

Existing GF Plan

Rees
Sunnyside
Botley Road
Horton Heath
Hampshire
SO50 7DW

DRAWN: -

SCALE @ A3: 1:100

DATE: 28.06.10

DWG NO: Rees-ds-01