
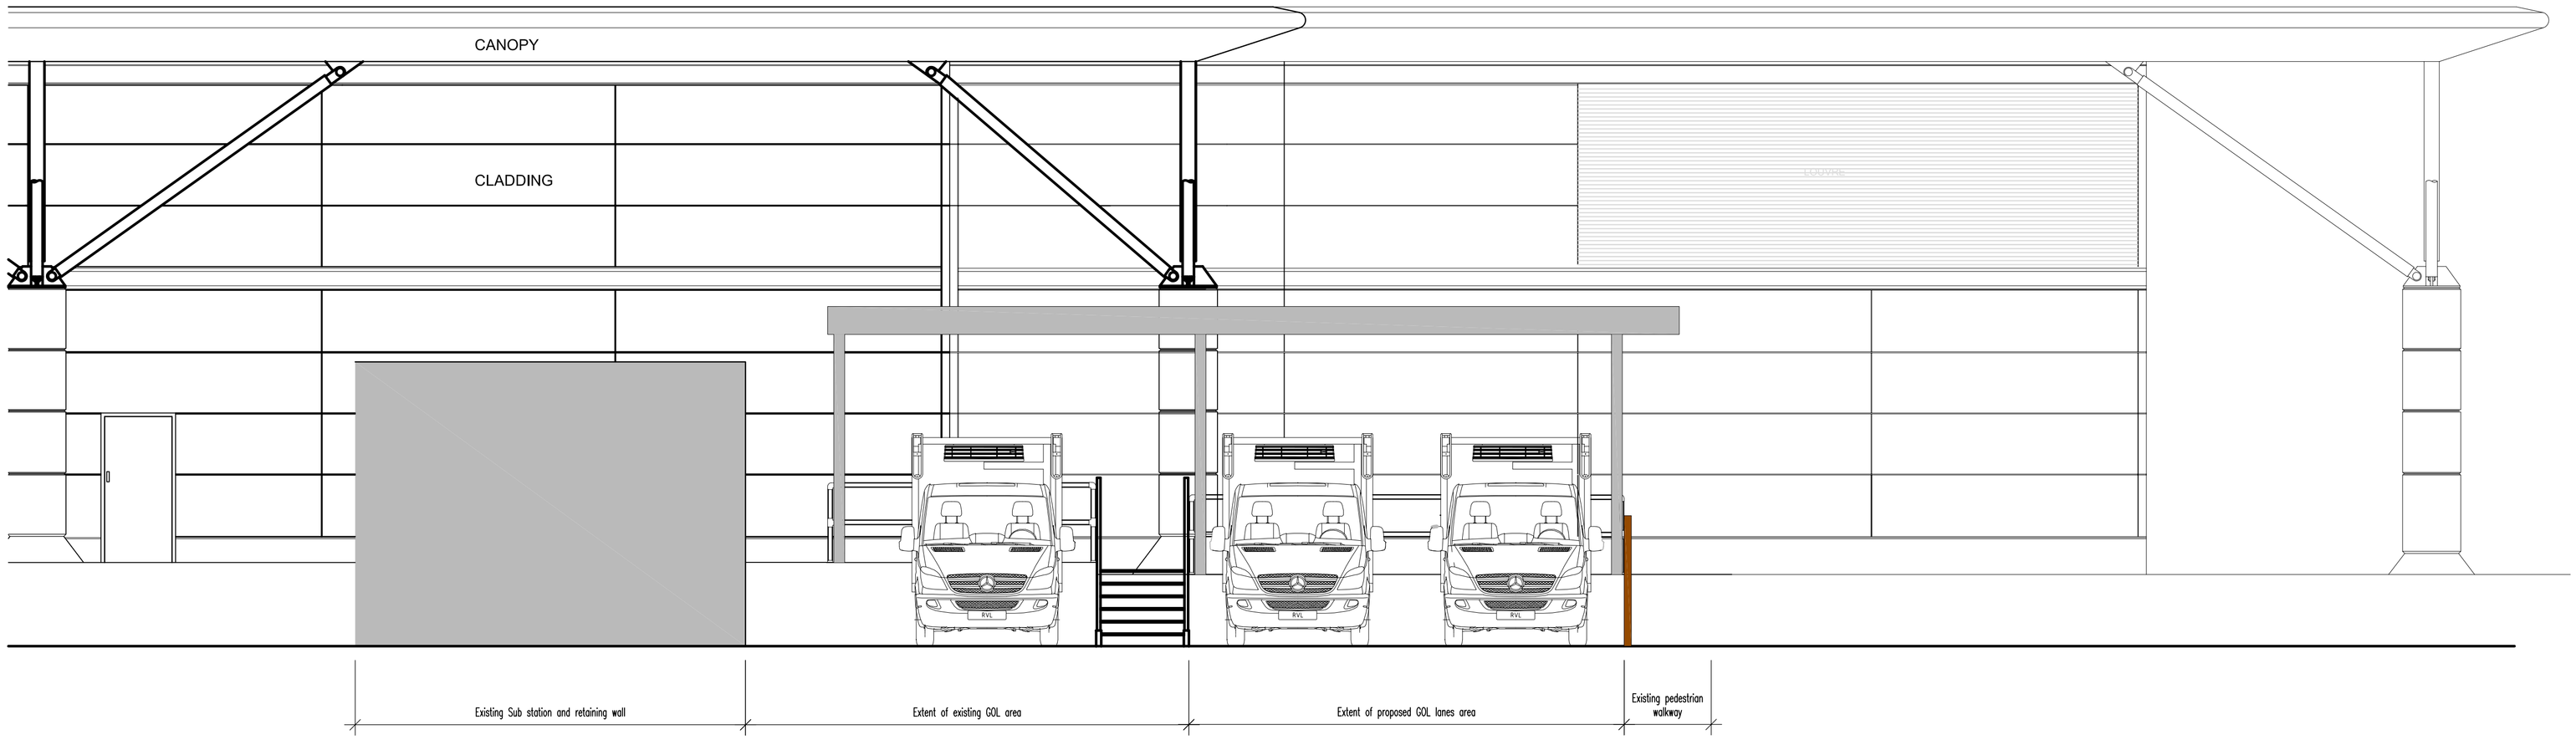


Proposed Rear Elevation showing extent of GOL area.
Scale 1:50

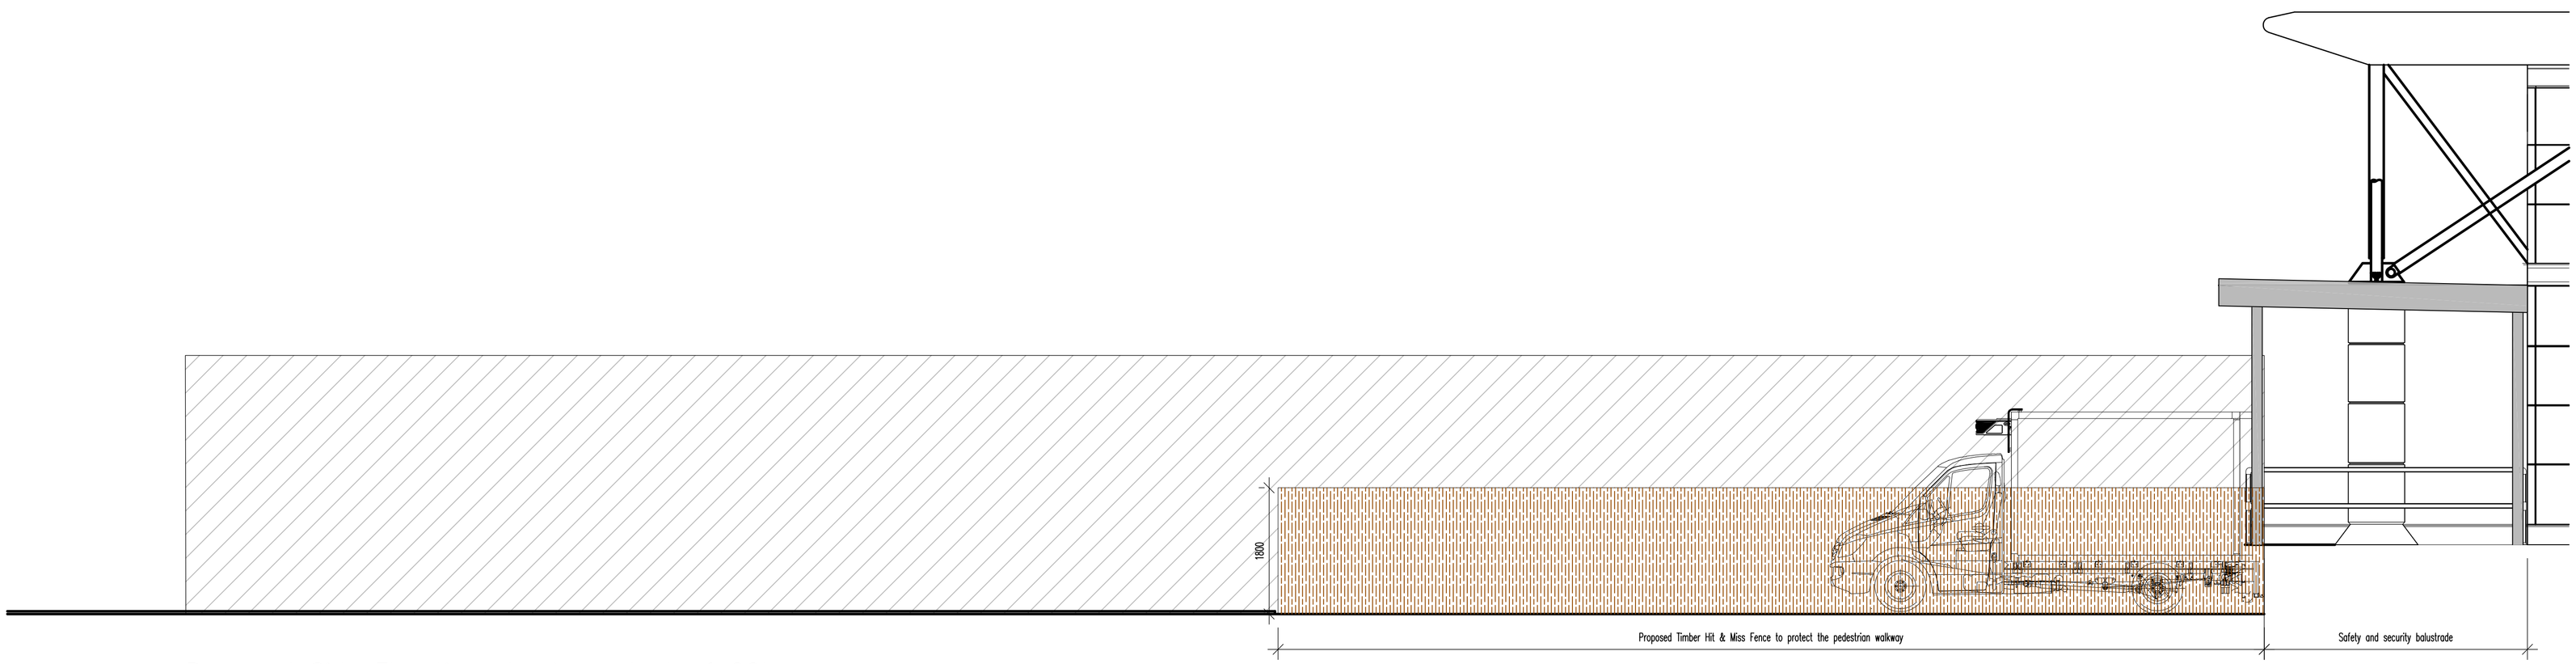

Proposed Side Elevation showing extent of GOL area.
Scale 1:50

GENERAL NOTES

This scheme is subject to Town Planning and all other necessary consents.
Dimensions, areas and levels where given are only approximate and subject to site survey.
All dimensions are to be checked on site.
Do not scale other than for Planning purposes.
This drawing is to be read in conjunction with all relevant consultants' and/or specialists' drawings/documents and any discrepancies or variations are to be notified to the architects before the affected work commences.
All queries relating to design of foundations, floor slabs and any structural elements are to be referred to the structural engineering consultant for resolution.
All feasibility studies are subject to full site survey.
The workmanship of all relevant trades and building operations shall comply with the recommendations of British Standard (BS) 8000:1989 parts 1–15 inclusive.

All design and construction is to be in accordance with the Construction, Design and Management Regulations 2007

E Updated in accordance with Planning Consultants Comments. 04.11.10 CS
D Updated in accordance with Planning Consultants Comments. 03.11.10 CS
C Updated in accordance with Planning Consultants Comments. 28.10.10 CS
B Updated in accordance with Planning Consultants Comments. 30.09.10 CS
A Updated in accordance with Planning Consultants Comments. 20.09.10 CS

PLANNING

REV		DATE	BY

CLIENT

Sainsbury's

PROJECT

Tollbar Way
Hedge End
Southampton

DRAWING

Proposed External Elevations (No Trees)

CHQ PARTNERSHIP
Architects • Building Surveyors
CHQ Partnership Ltd.
Tannery House, 23 High Street
Baldock, Hertfordshire SG7 6BE
Telephone: (01462) 895110
Facsimile: (01462) 895099
Email: design@chq-architects.co.uk
www.chq-architects.co.uk

DATE	15.09.10	DRAWN	CS
SCALE	1:50 @ A1	CHECKED	

9277-007

CHQ.10.9277-007 E

Ordnance Survey® Information
© Crown copyright. All rights reserved.
Licence number AR100007392