

GENERAL NOTES:


1. **Do not scale** from this drawing - use figured dimensions only.
2. This drawing is to be read in conjunction with the project specification and specialist contractors information, any inconsistances are to be reported imediately.
3. All work is to be carried out to relevent British Standards, Codes of Practice and the Building Regulations.

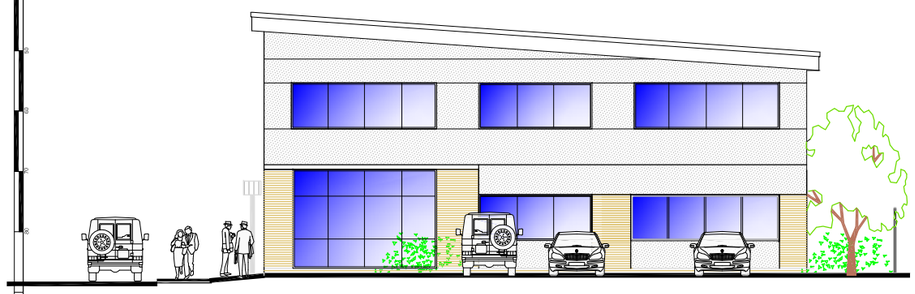


North Elevation.

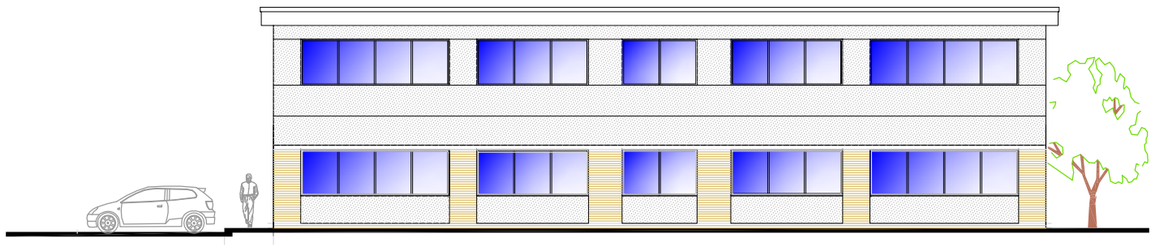

West Elevation.

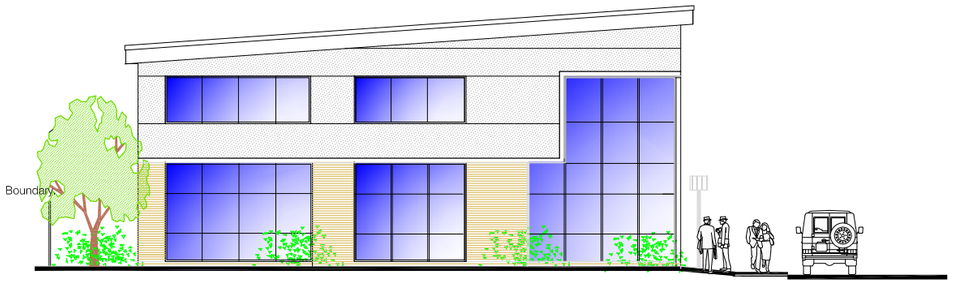


South Elevation.

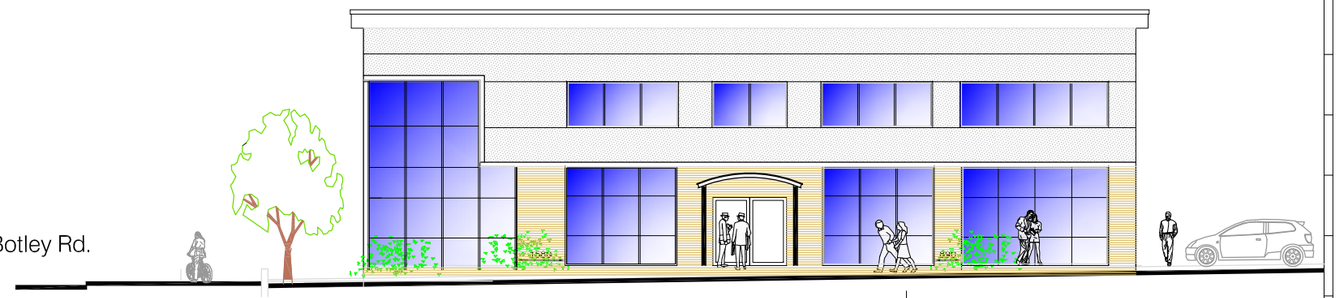

East Elevation.

Elevations Unit B. 1:200

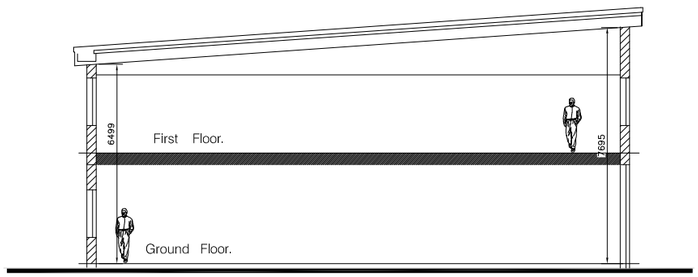

Section A. A.

REV	DESCRIPTION	DATE
	REVISION	

Hargreaves
Rustington House, Worthing Road, Rustington, West Sussex, BN16 3PS
Tel No: (01903) 777775 Fax No: (01903) 777785

APPROVED BY:	DATE:

First Issue Date	Revision Issue Date
19/10/10	20/10/10
Scale: 1:200 @ A3	Drawn by: R.E.

Proposed Unit B.
Site F. Hamilton Business Park,
Botley Road, Hedge End,

1:200 Elevations & Section.

Job no.	Drawing no.	Rev.
HE HAF	04	

V:\Southampton\HedgeEnd\Site F\1-200 Plans & Elevations Block B.dwg, 20/10/2010 11:55:58, Adobe PDF, A3, 1:200