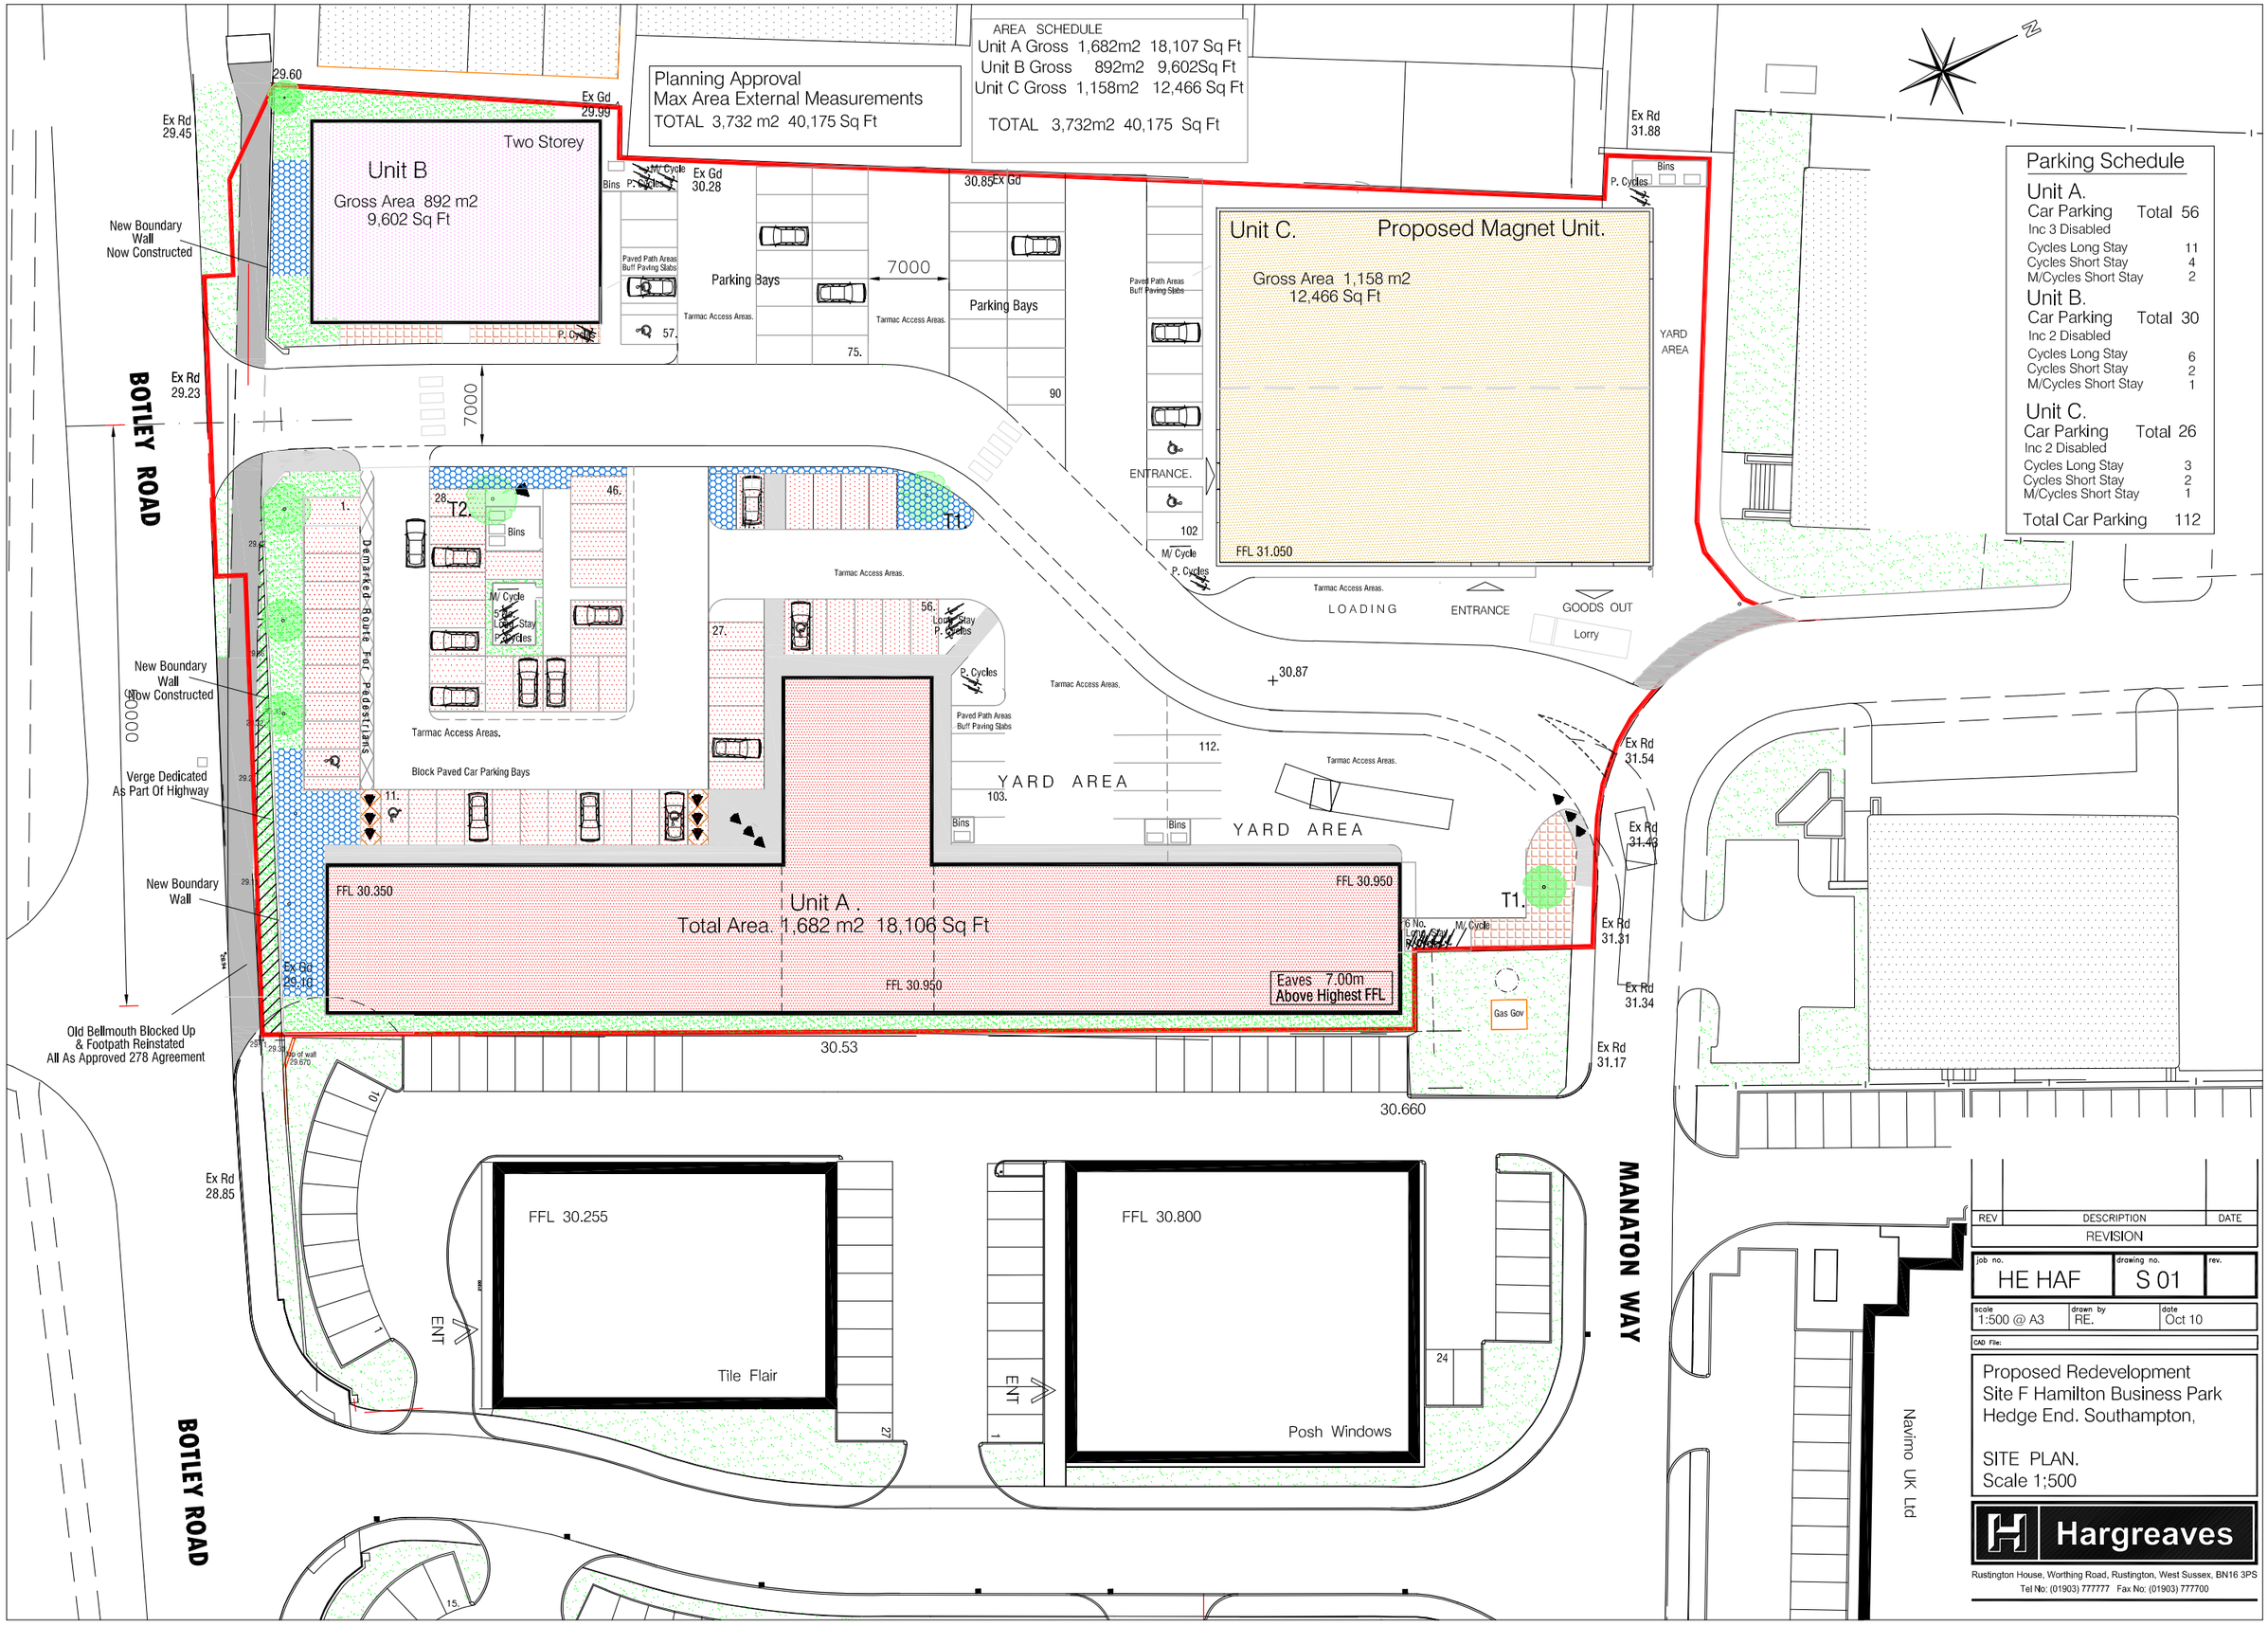

REV	DESCRIPTION	DATE
	REVISION	

job no.	drawing no.	rev.
HE HAF	S 01	

scale	drawn by	date
1:500 @ A3	RE.	Oct 10

CAD File:

Proposed Redevelopment
Site F Hamilton Business Park
Hedge End. Southampton,

SITE PLAN.
Scale 1;500

Hargreaves

Rustington House, Worthing Road, Rustington, West Sussex, BN16 3PS
Tel No: (01903) 777777 Fax No: (01903) 777700

V:\Southampton\HedgeEnd\Site F\Planning\1-500 Landscaping Plan HE HAF LS1.dwg, 20/10/2010 17:25:01, Adobe PDF, A3, 1:500