

Notes:

Copyright: The contents of this drawing may not be reproduced in whole or part without the written consent of The Trevor Patrick Partnership.

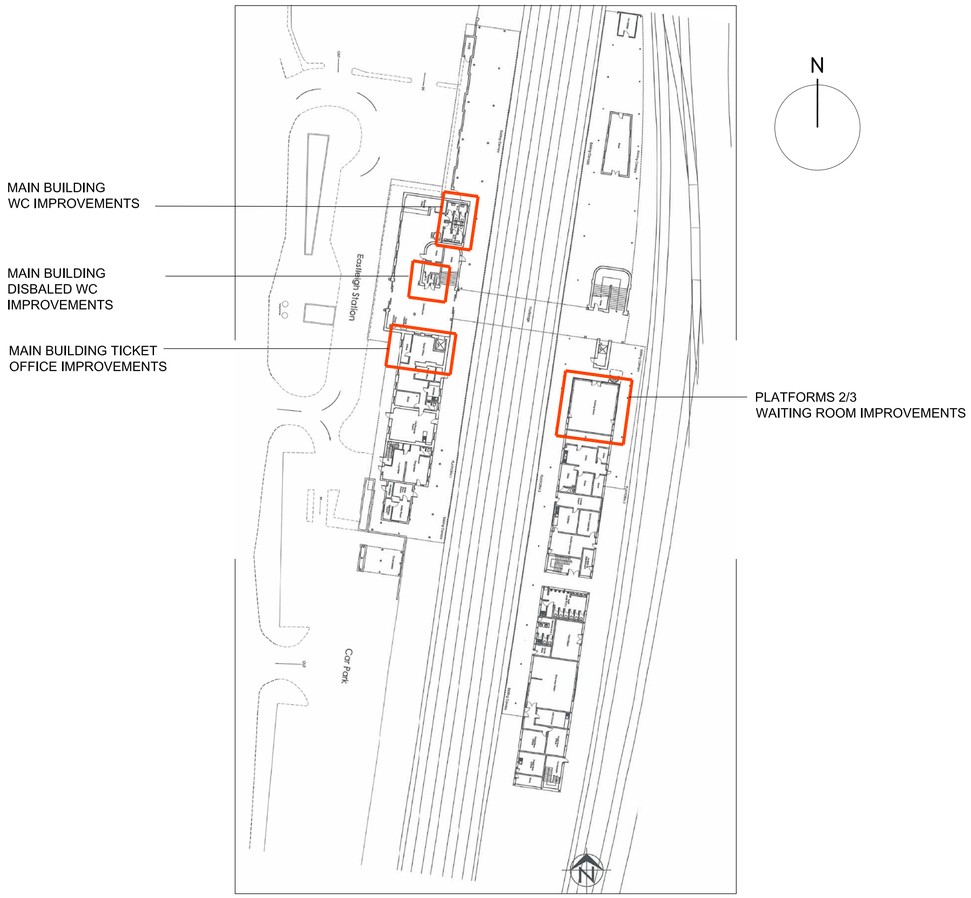

BLOCK PLAN 1:500

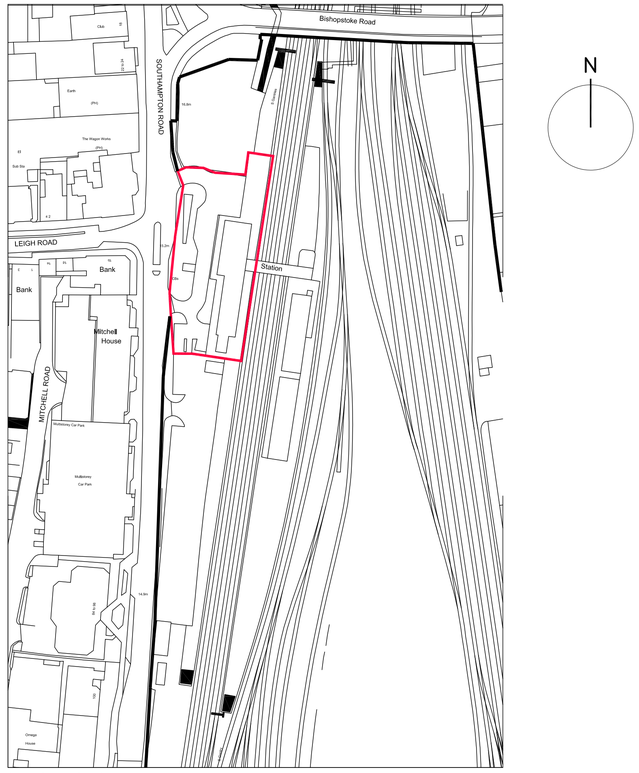

Ordnance Survey, (c) Crown Copyright 2010. All rights reserved. Licence number 100020449

0 10 20 30 40 50 100

SCALE 1: 500

LOCATION PLAN 1:1250

PLANNING

Revision:	Date:	Description:
P1	26/10/2010	PLANNING ISSUE

THE TREVOR PATRICK PARTNERSHIP
chartered quantity surveyors + building surveyors + project managers
1st Floor, Crowne House, 56-58 Southwark Street, London
tel: 0207 940 6500 fax: 0207 378 0136 email: bsurveyors@tpp.co.uk url: tpp.co.uk

Project Title:
SWT Enhancements
Eastleigh Station
Southampton Road
SO50 4FL
For : South West Trains

Drawing Title:
Location Plan

Scale:	Date:	Drawn:	Checked:
1:1250@A1	20.10.10	GC/TG	-

5225/11.13

Revision
P1