Materials to match existing

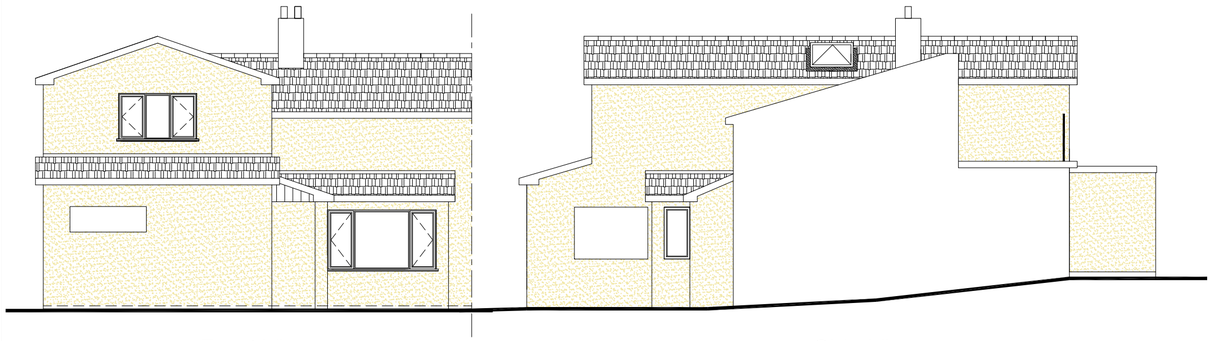

Front View
Scale 1:100

Side View
Scale 1:100

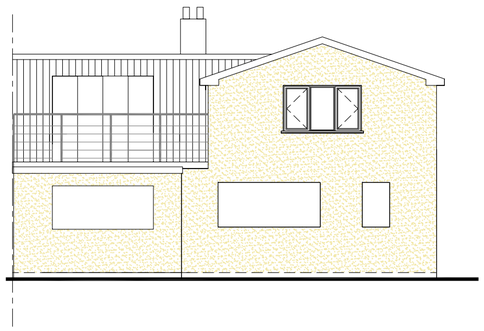

Rear View
Scale 1:100

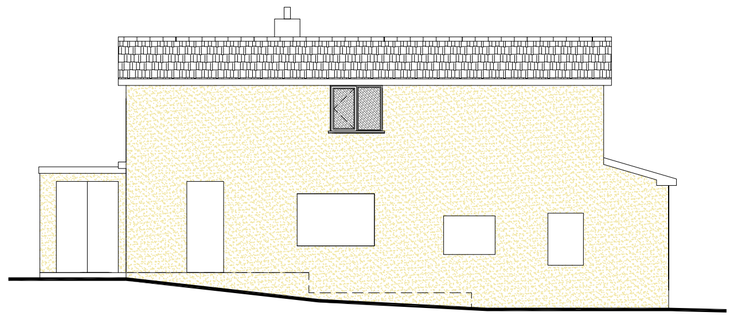

Side View
Scale 1:100

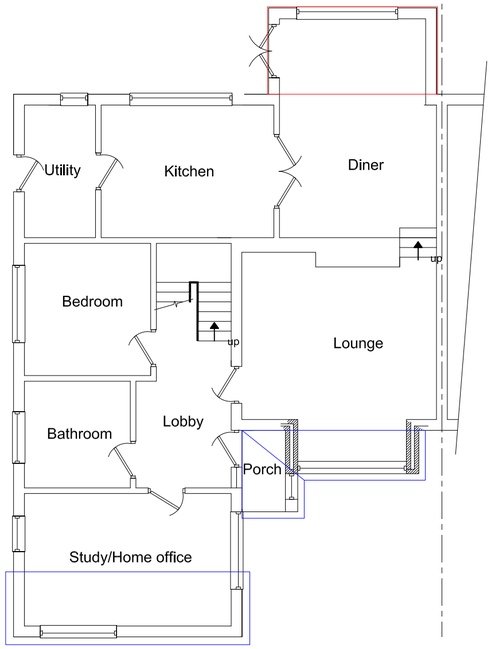

Ground Floor Plan
Scale 1:100

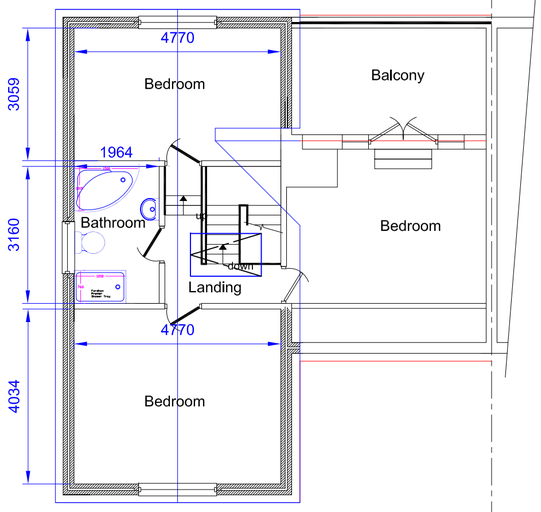

First Floor Plan
Scale 1:100

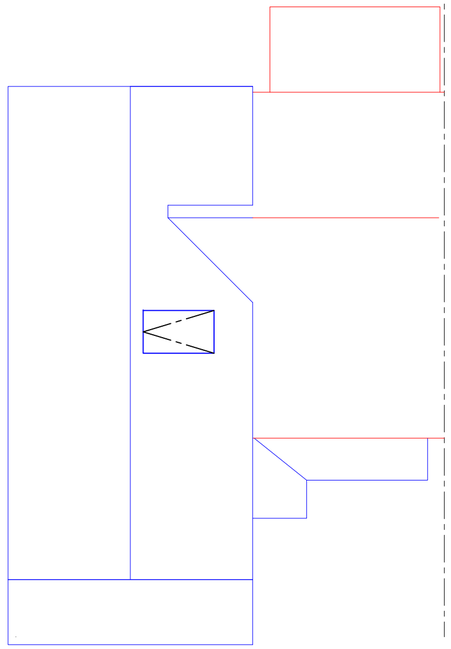

Roof Plan
Scale 1:100

Notes
All dimensions and details to be checked on site by builder prior to commencement of works.
This plan must not be acted upon Until it has been approved by the Local Authority.
Client to conform to party wall act of 1996 if required.

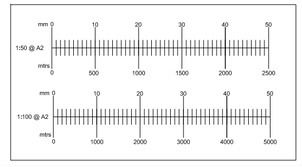

B		
A		
	Date	Revisions

Drawing Title.
Proposed Alterations

SITE ADDRESS	CLIENT ADDRESS
Mr Kellaway & Miss Masters 2 Homlea Station Road Bursledon Southampton SO31 8AA	

Scale.
as noted PAPER SIZE A2

Date.	Drawn by.
October 2010	R.N.S.

Sanders Design Services LTD
95 Cedar Road
Hythe
Southampton
SO45 3PX
tel 023 8020 7195
fax 023 8020 7195
mobile 07833 912992
e-mail robert@sanders1993.fsnet.co.uk

Drawing No	Revision
KEL sht 2	x