
Existing Elevations scale 1:100

0m 1.0 2.0 3.0 4.0 5.0 6.0 7.0 8.0 9.0 10.0m




Front North East

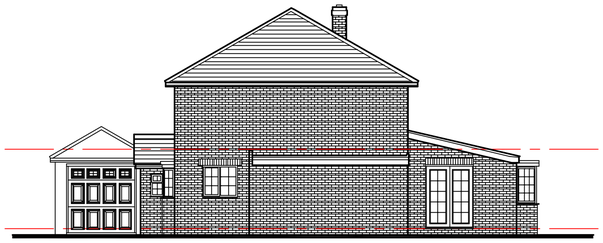


Side North West



Rear South West

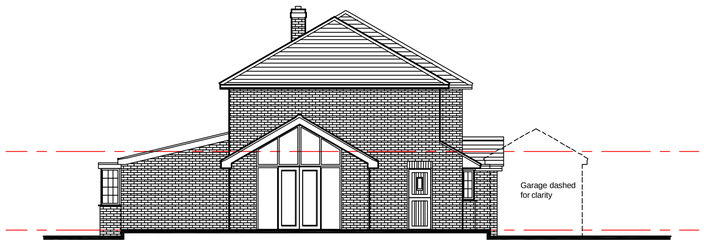

Side South East

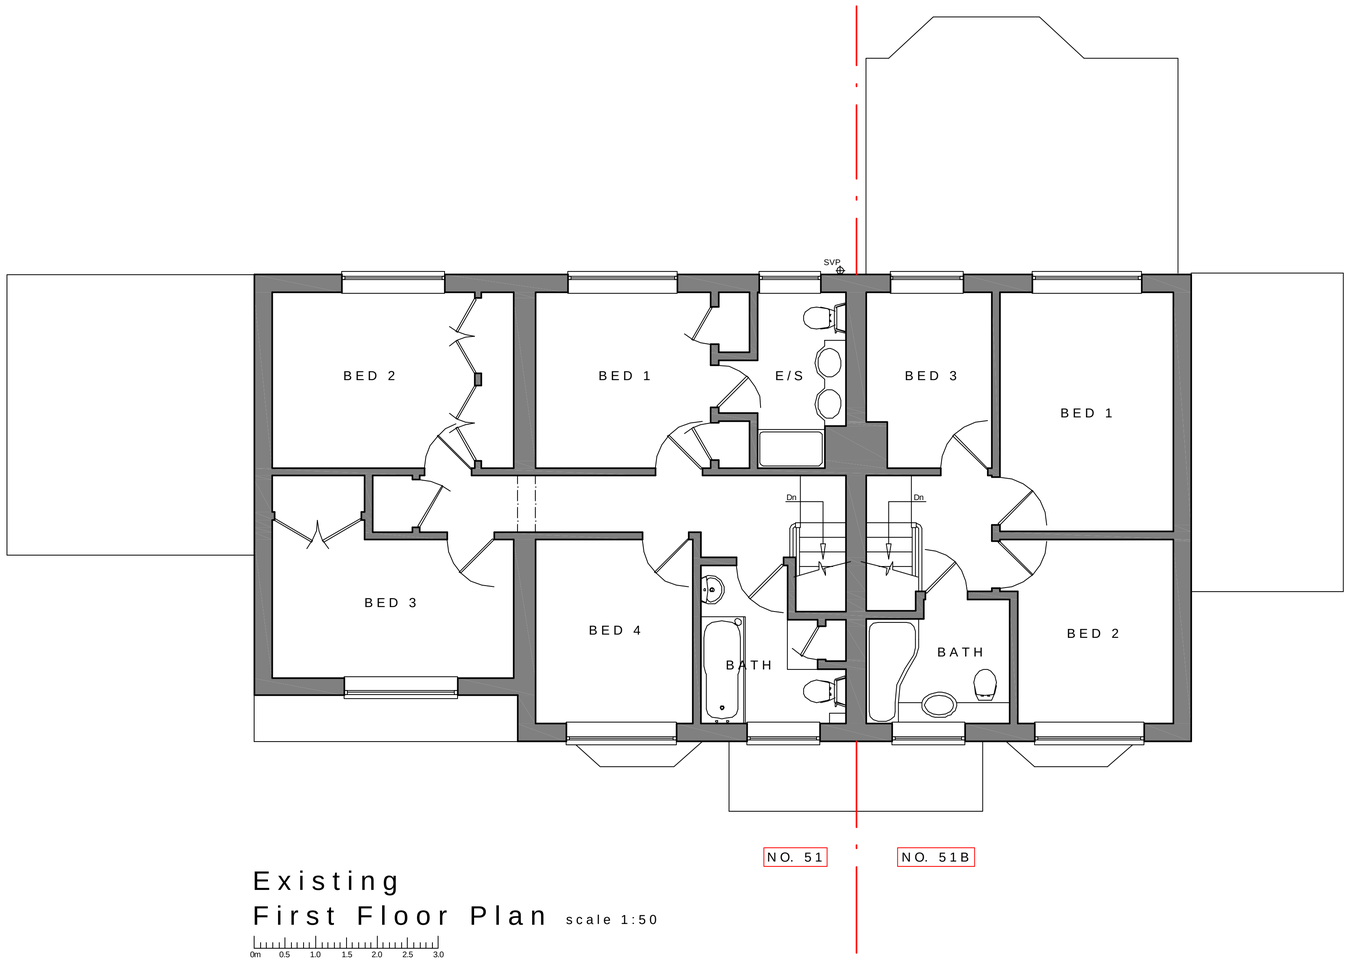

Existing First Floor Plan scale 1:50

0m 0.5 1.0 1.5 2.0 2.5 3.0

General Notes:

This drawing is the copyright of N & J Design Limited and may not be copied in whole or in part without prior permission.

It is the clients/developers responsibility to ensure all relevant approvals are in place and conditions satisfied prior to commencement of works, including, but not limited to:
The Party Wall etc Act 1996
Local Authority Planning Consent
Highways (Road opening permit)
Local Water Authority
Building Regulations (Local Authority, NHBC etc)
Environment Agency

Rev: Date: Description:

Title:
Existing:
First Floor Plan and Elevations

Project:
51 & 51B Winchester Street,
Botley,
Southampton,
SO30 2EB

N & J architectural design studio
7 Hedley Gardens
Hedge End
Southampton
SO30 2WT
Tel: 01489 789522
www.nandjdesign.co.uk

Drawn: N. Keatley Date: 17/06/10
Checked: Date:
Scale: 1:50 1:100 Revision:
Drawing no: 2010.05.04/02 A1 sheet

N and J Design Limited