
Proposed Elevations scale 1:100

0m 1.0 2.0 3.0 4.0 5.0 6.0 7.0 8.0 9.0 10.0m




Front North East

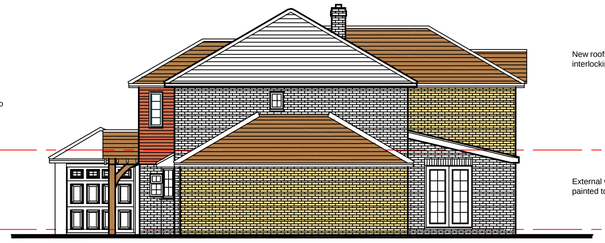

Side North West




Rear South West

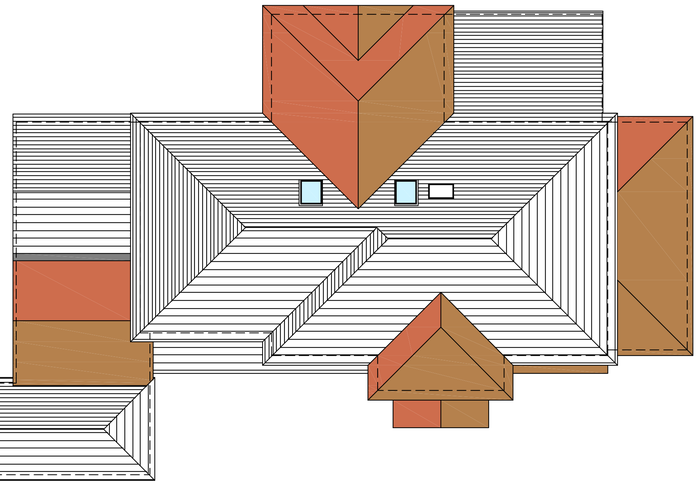


Proposed Roof Plan scale 1:100




Side South East

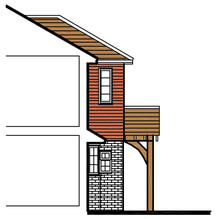

'A' South East

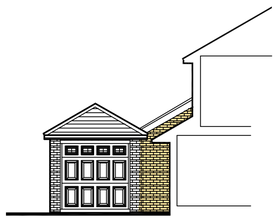

'B' North West

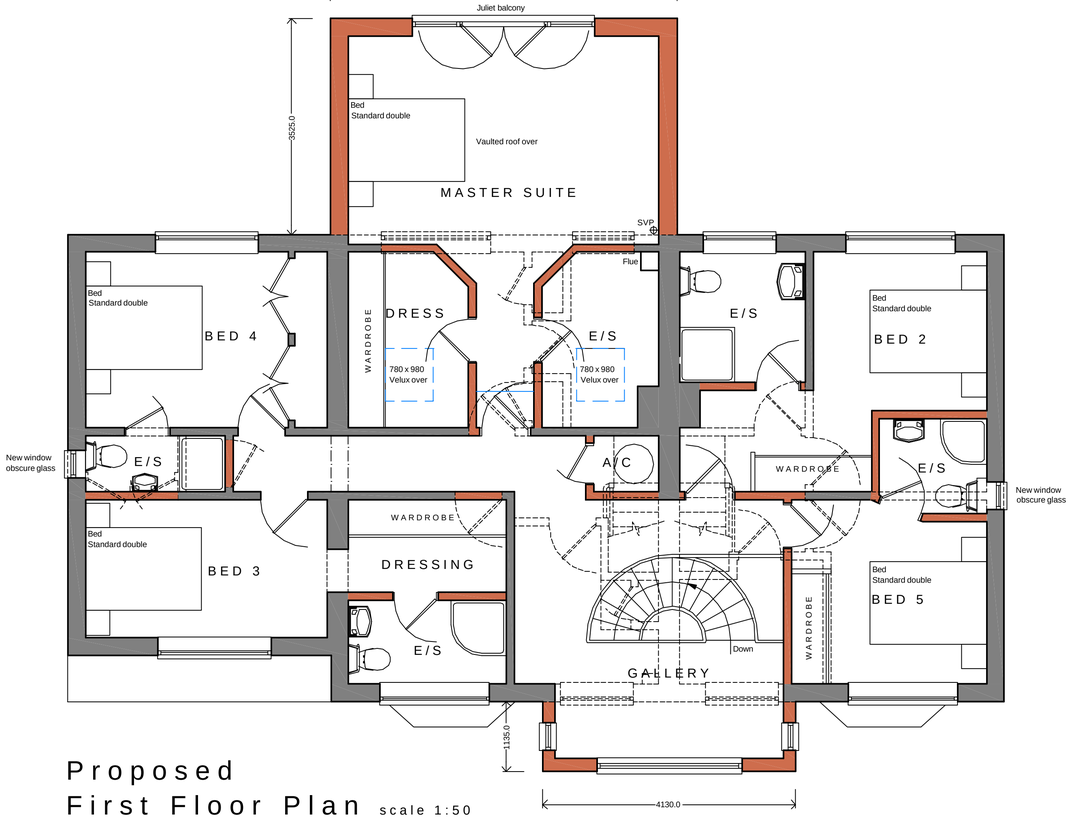

Proposed First Floor Plan scale 1:50

0m 0.5 1.0 1.5 2.0 2.5 3.0

General Notes:

This drawing is the copyright of N & J Design Limited and may not be copied in whole or in part without prior permission.

It is the clients/developers responsibility to ensure all relevant approvals are in place and conditions satisfied prior to commencement of works, including, but not limited to:
The Party Wall etc Act 1996
Local Authority Planning Consent
Highways (Road opening permit)
Local Water Authority
Building Regulations (Local Authority, NHBC etc)
Environment Agency

Rev:	Date:	Description:
C	30-9-10	Roof plan added, block plan removed, prepared for planning application
B	10-9-10	First floor gallery extension reduced. Block plan added
A	30-7-10	Amended following meeting with client

Title:

Proposed: First Floor Plan, Roof Plan & Elevations

Project:

51 & 51B Winchester Street, Botley, Southampton, SO30 2EB

N & J architectural design studio
7 Hedley Gardens
Hedge End
Southampton
SO30 2WT
Tel: 01489 789522
www.nandjdesign.co.uk

Drawn:	N. Keatley	Date:	14/07/10
Checked:		Date:	
Scale:	As noted	Revision:	C

Drawing no: 2010.05.04/04 A1 sheet

N and J Design Limited