ALL DRAWINGS TO BE READ IN CONJUNCTION WITH GENERAL NOTES PREPARED FOR CONSTRUCTION AND BUILDING REGULATIONS PURPOSES. ALL DIMENSIONS, HEIGHTS, LEVELS ETC TO BE CHECKED BY CONTRACTOR ON SITE PRIOR TO COMMENCEMENT OF WORKS AND ANY DISCREPANCIES TO BE IMMEDIATELY REPORTED TO THE DESIGNER. ALL BUILDING WORK TO BE CARRIED OUT WITH PROPER MATERIALS WHICH ARE APPROPRIATE FOR THE CIRCUMSTANCES IN WHICH THEY ARE USED AND IN A WORKMANLIKE MANNER AND IN ACCORDANCE WITH THE RELEVANT BUILDING REGULATIONS, BRITISH STANDARDS, NHBC STANDARDS AND MANUFACTURER'S RECOMMENDATIONS. IF PROPOSED WORK FALLS WITHIN THE SCOPE OF THE PARTY WALL ACT 1996 IT IS THE RESPONSIBILITY OF THE OWNER TO GIVE THE APPROPRIATE NOTICE TO ADJOINING OWNER(S) AS NECESSARY. IT IS THE CONTRACTORS RESPONSIBILITY TO APPOINT A SUITABLY QUALIFIED PERSON TO ACT AS PLANNING SUPERVISOR AND COMPLY WITH ALL HEALTH AND SAFETY REQUIREMENTS. DO NOT SCALE DRAWINGS FOR CONSTRUCTION PURPOSES. ALL DRAWINGS REMAIN THE COPYRIGHT OF DAVID NEWELL CONSULTANCY LIMITED AND NOT TO BE COPIED WITHOUT PERMISSION.



EXISTING FRONT ELEVATION

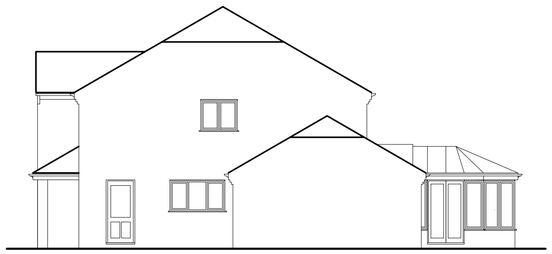

EXISTING SIDE ELEVATION



EXISTING REAR ELEVATION

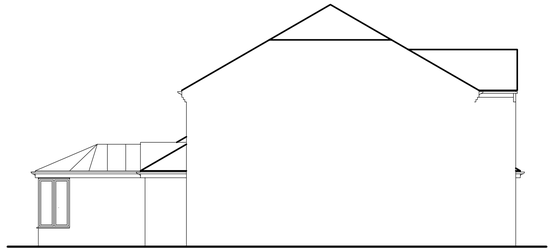

EXISTING SIDE ELEVATION

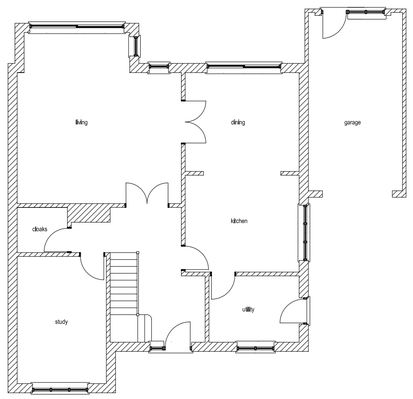

EXISTING GROUND FLOOR PLAN

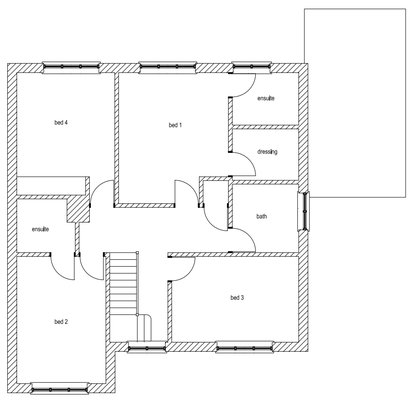

EXISTING FIRST FLOOR PLAN

EXISTING PLANS AND ELEVATIONS 1:100

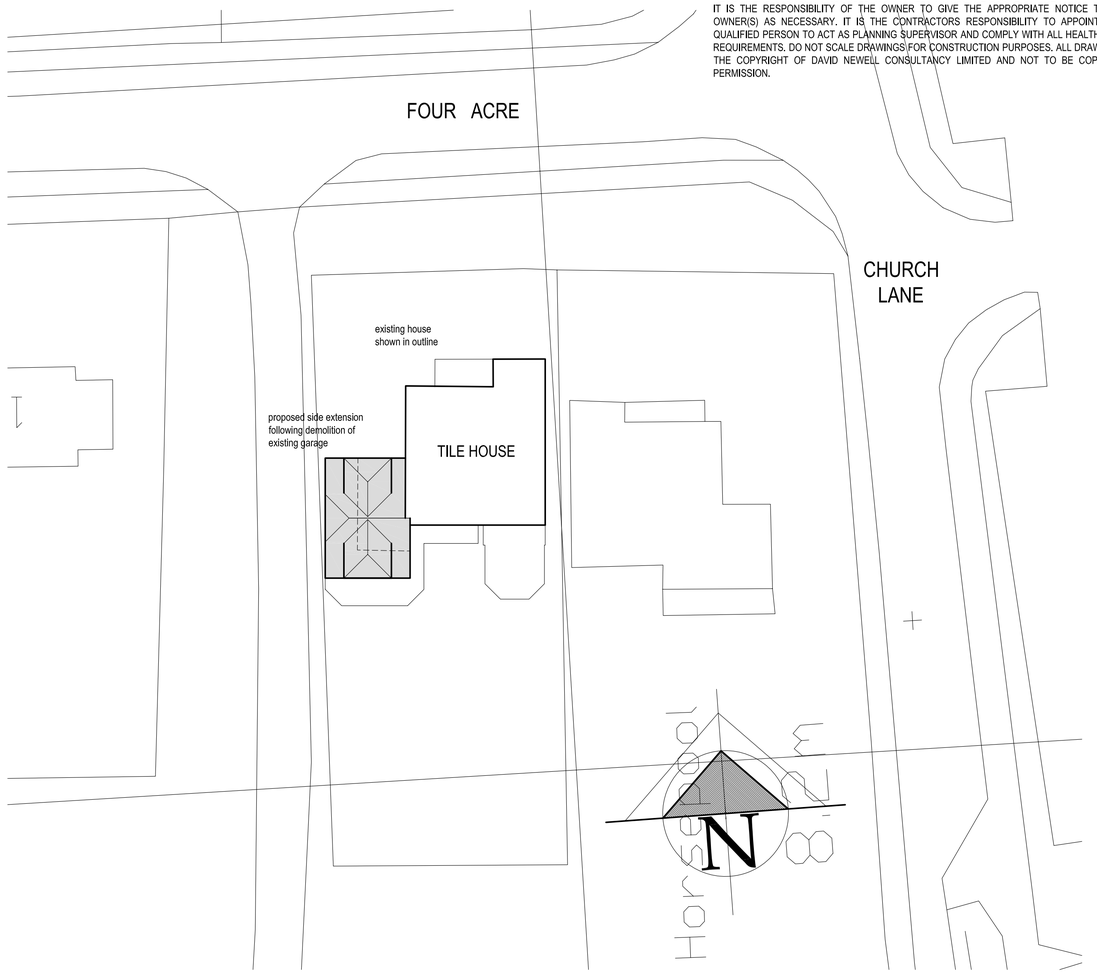

SITE PLAN 1:200



Ordnance Survey (c) Crown Copyright 2010. All rights reserved. Licence number 100020449

LOCATION PLAN 1:1000

DNC
David Newell Consultancy Limited
Architectural Planning and Design Residential Land Consultancy
10 Shore Road Warsash Southampton Hampshire SO31 9GQ
Phone/Fax: 01489 574994 Mobile: 07850 023252
Web: www.dnc-ltd.com Email: enquiries@dnc-ltd.com
Registered in England No: 5752167 vat Reg No: 786 8376 58

CLIENT:
MR & MRS BARTON

PROJECT
PROPOSED TWO STOREY SIDE EXTENSION
AT TILE HOUSE FOUR ACRES BOTLEY

TITLE
PLANNING APPLICATION DRAWING
AS EXISTING AND SITE PLANS

DATE: SEPT 2010 SCALE: 1:100 1:200 1:1000 DRN: David Newell

DRAWING NUMBER: DNC/330/03

REVISION: A B C D E F G H J K L M N P Q R S T U V W X Y Z

A1