Responsibility is not accepted for errors made by others when scaling from a printed version of this digital drawing file. All construction information to be taken from figured dimensions only. Please report any doubts/discrepancies to project Architect.

A1

0mm 50mm original sheet size



Proposed East Elevation (Front)

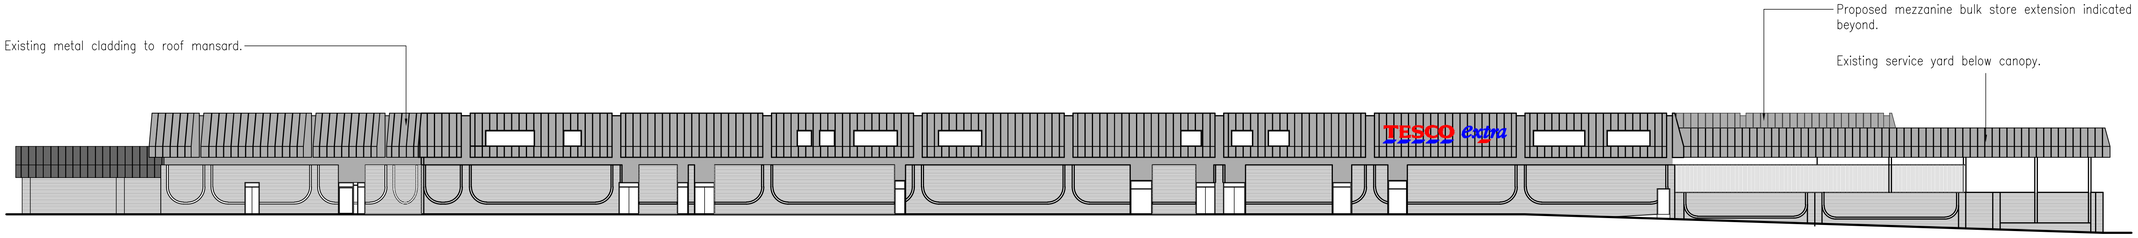

Proposed West Elevation (Rear)

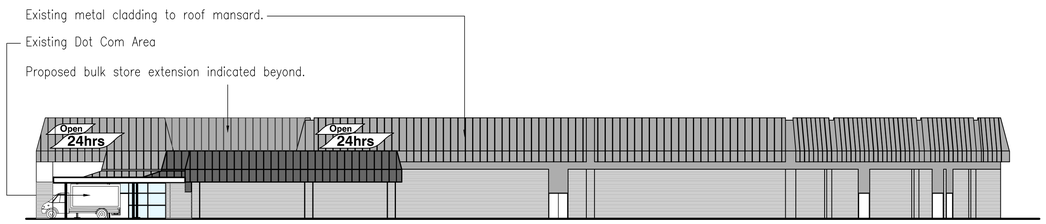

Proposed North Elevation (Side)

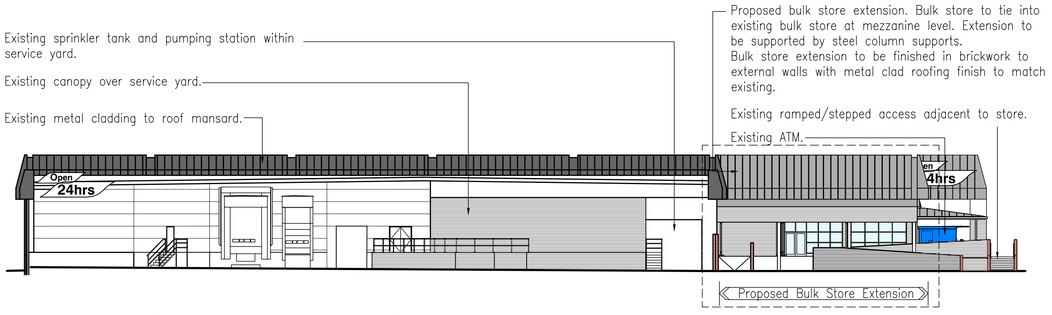

Proposed South Elevation (Side)

Rv	Date	Init	Ch	Revisions

Client: TESCO

Client Ref: 2156

Project:
Tesco Stores Ltd
Bulk Store Extension
Bursledon Towers

Drawn: LW | Checked: MH | Date: 13-07-2010

Scale: 1:250 @ A1

Drawing Status: PLANNING

Drawing Title:
Proposed Elevations

Job No.: 5821(8)

Drawing No.: 2156 PL(20) 204

Rev.: -

TESCO architects group

hlnarchitects
21/22 Neptune Court, Vanguard Way, Cardiff, CF24 5PJ Tel: 029 20398611 Fax: 029 20374690
email: admin@hlnarchitects.com web: www.hlnarchitects.com
■ CARDIFF □ MIDLANDS RIBA Chartered Practice

Refer to www.hlnarchitects.com for terms & conditions, (copyrights, CDM, tracking etc). Check printed scale before use and report any doubts/discrepancies to the Architect.