Responsibility is not accepted for errors made by others when scaling from a printed version of this digital drawing file. All construction information to be taken from figured dimensions only. Please report any doubts/discrepancies to project Architect.

A1

0mm 50mm original sheet size

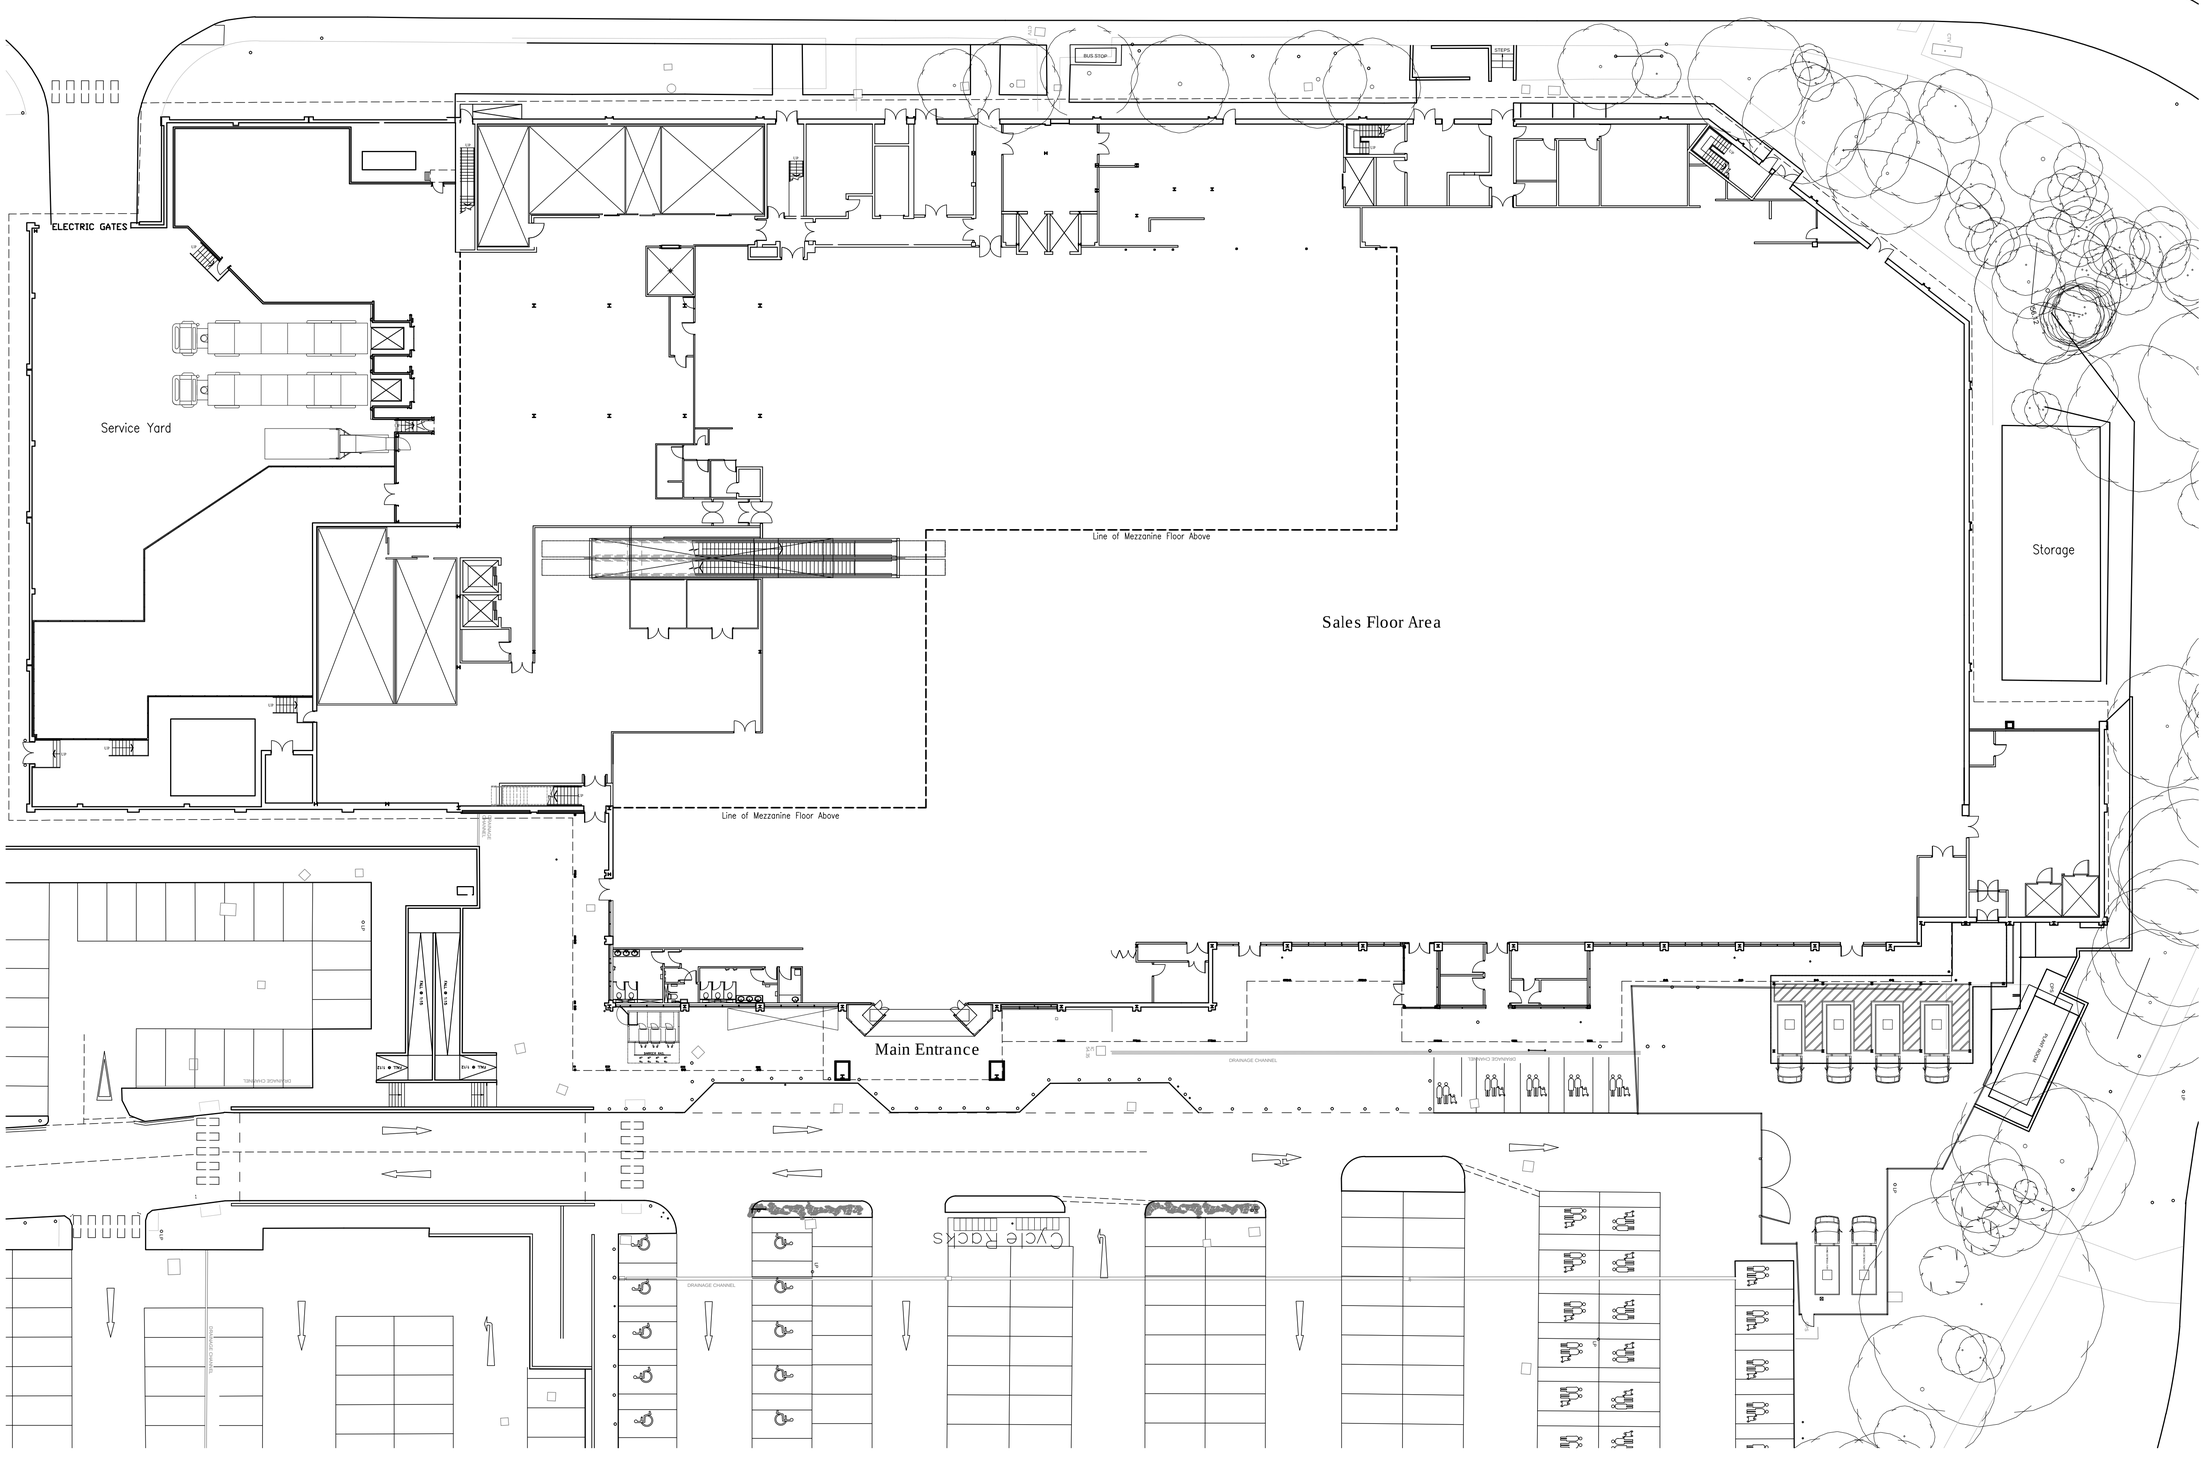

Rv	Date	Init	Ch	Revisions

Client: TESCO

Client Ref: 2156

Project:
Tesco Stores Ltd
Bulk Store Extension
Bursledon Towers

Drawn: LW | Checked: MH | Date: 13-07-2010

Scale: 1:250 @ A1

Drawing Status: PLANNING

Drawing Title:
Existing Ground Floor Plan

Job No.	Drawing No.	Rev.
5821(8)	2156 PL(20) 100	-

TESCO architects group

hlnarchitects
21/22 Neptune Court, Vanguard Way, Cardiff, CF24 5PJ Tel: 029 20398611 Fax: 029 20374690
email: admin@hlnarchitects.com web: www.hlnarchitects.com
■ CARDIFF □ MIDLANDS
RIBA Chartered Practice

Refer to www.hlnarchitects.com for terms & conditions, (copyrights, CDM, tracking etc). Check printed scale before use and report any doubts/discrepancies to the Architect.