Responsibility is not accepted for errors made by others when scaling from a printed version of this digital drawing file. All construction information to be taken from figured dimensions only. Please report any doubts/discrepancies to project Architect.

A1

0mm 50mm original sheet size

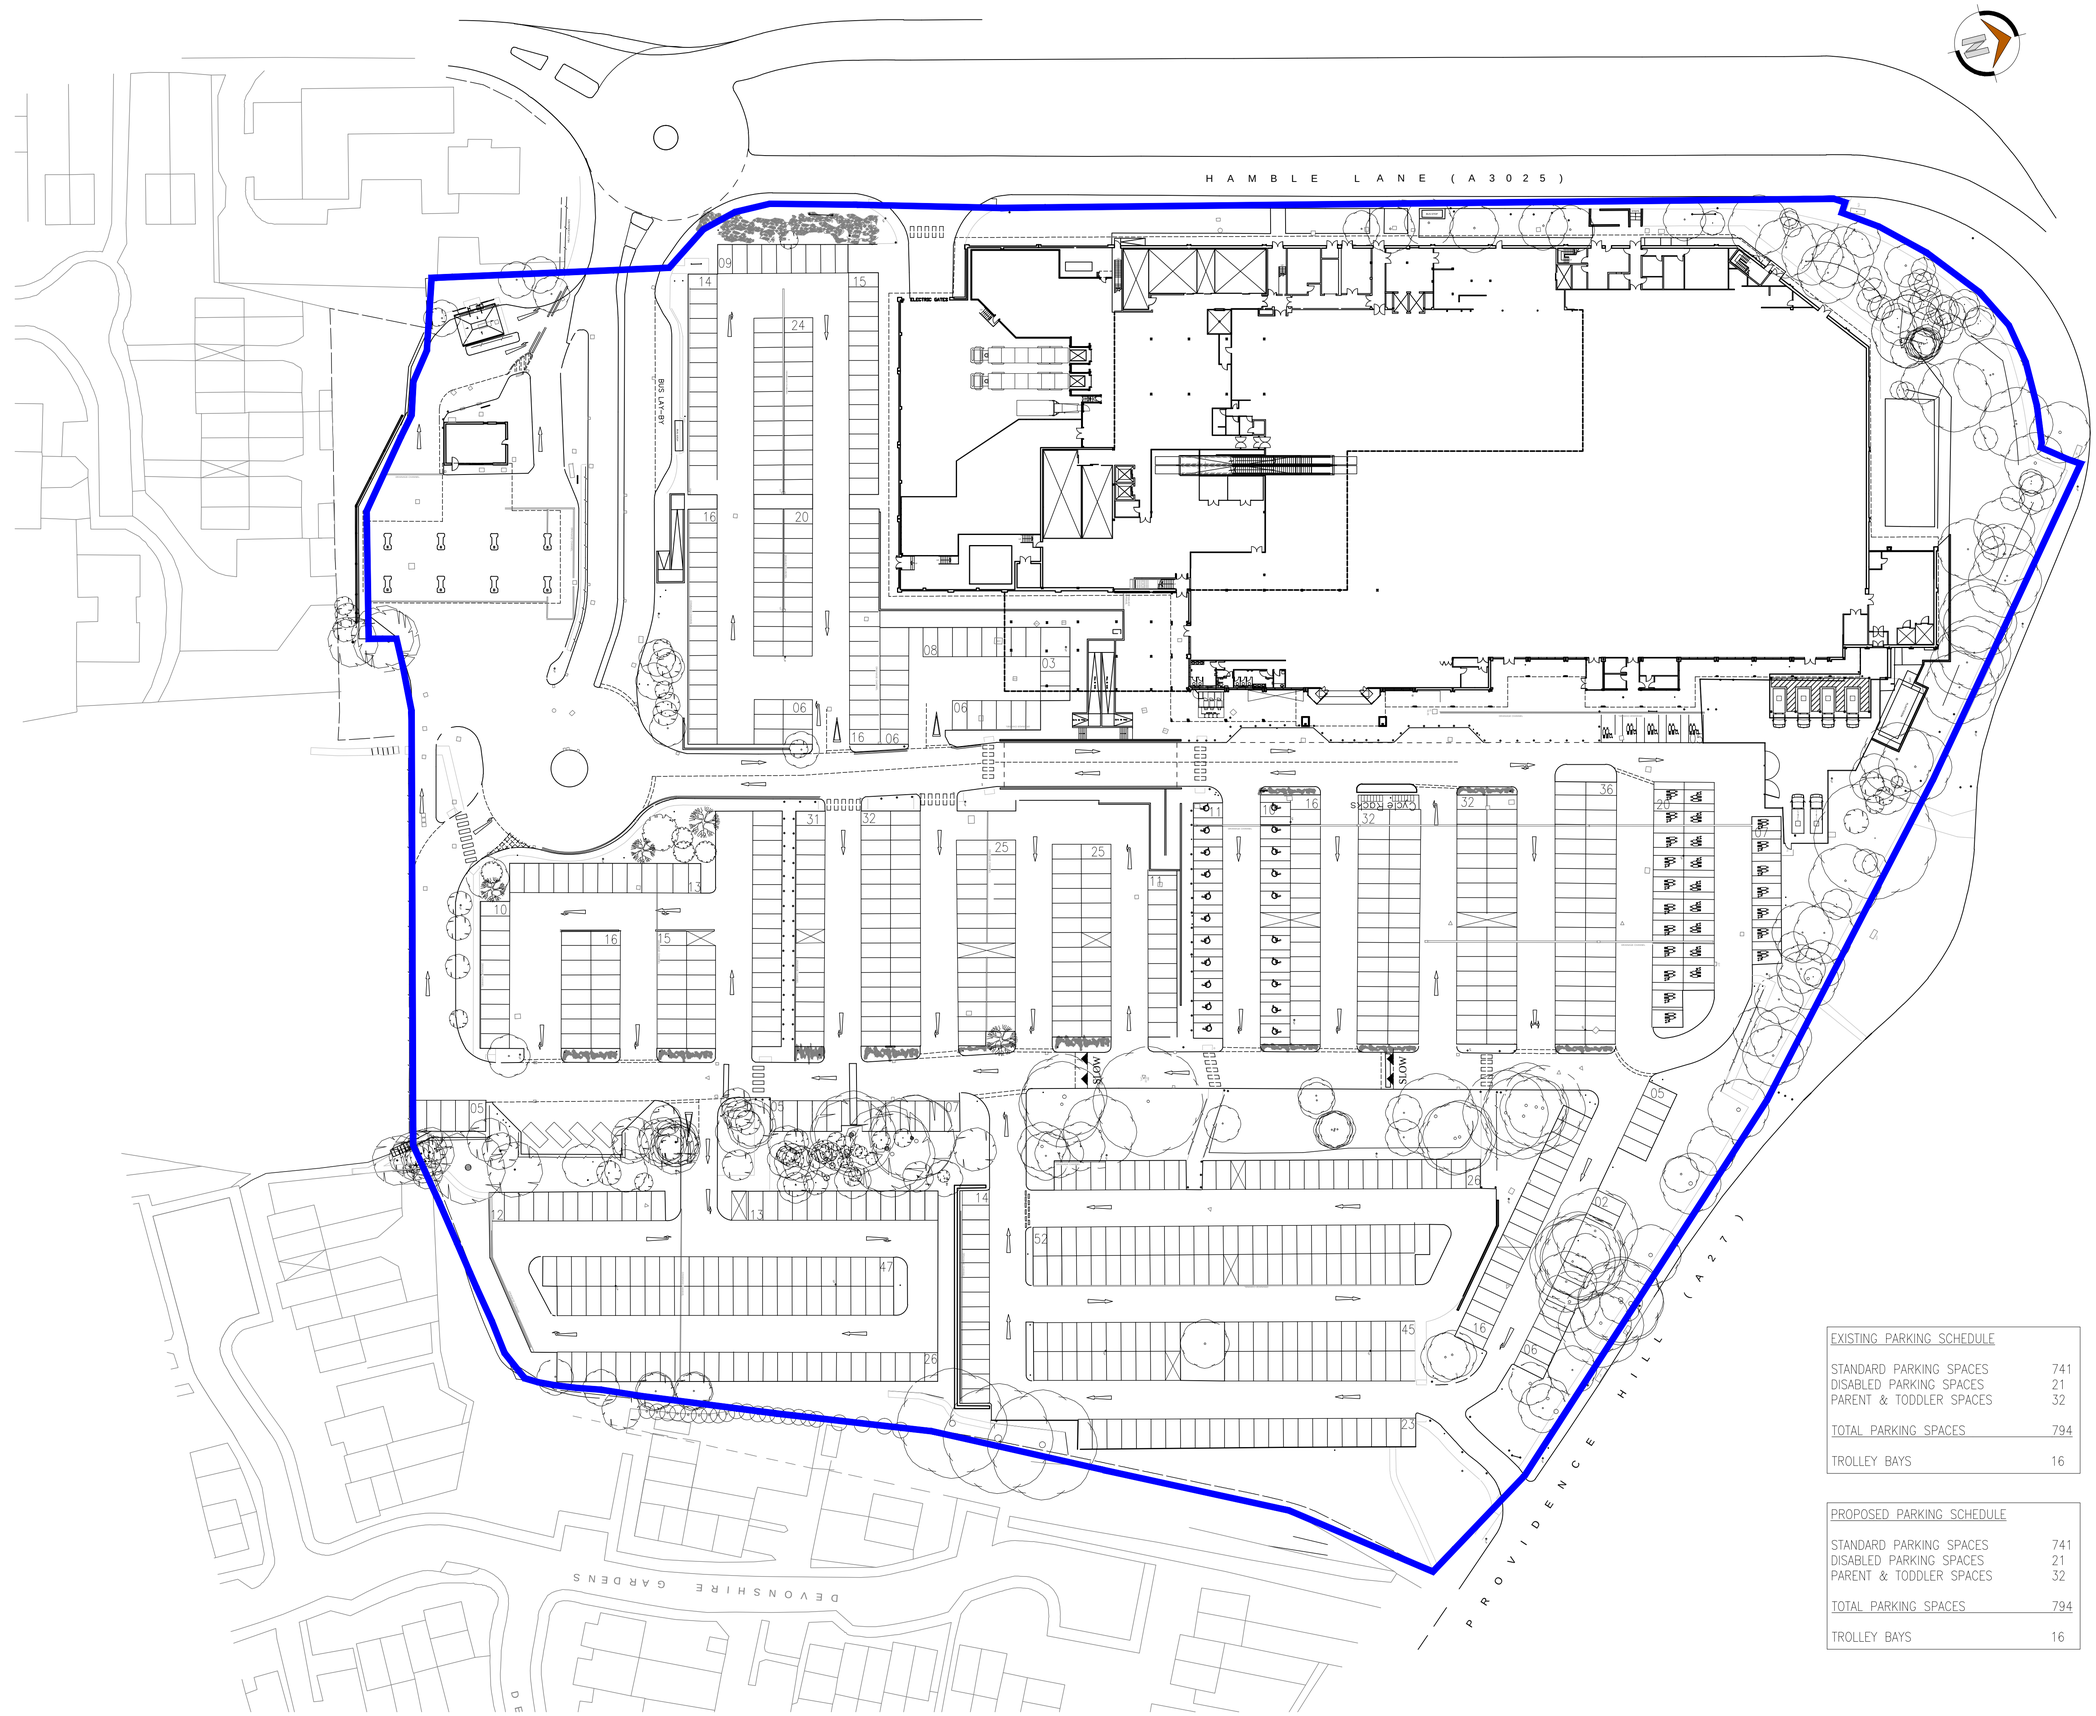

EXISTING PARKING SCHEDULE	
STANDARD PARKING SPACES	741
DISABLED PARKING SPACES	21
PARENT & TODDLER SPACES	32
TOTAL PARKING SPACES	794
TROLLEY BAYS	16

PROPOSED PARKING SCHEDULE	
STANDARD PARKING SPACES	741
DISABLED PARKING SPACES	21
PARENT & TODDLER SPACES	32
TOTAL PARKING SPACES	794
TROLLEY BAYS	16

Rv	Date	Init	Ch	Revisions

Client: TESCO

Client Ref: 2156

Project:
Tesco Stores Ltd
Bulk Store Extension
Bursledon Towers

Drawn: LW | Checked: MH | Date: 13-07-2010

Scale: 1:500 @ A1

Drawing Status: PLANNING

Drawing Title:
Proposed Site Plan

Job No.: 5821(8)

Drawing No.: 2156 PL(90)200

Rev.: -

TESCO architects group

hlnarchitects
21/22 Neptune Court, Vanguard Way, Cardiff, CF24 5PJ Tel: 029 20398611 Fax: 029 20374690
email: admin@hlnarchitects.com web: www.hlnarchitects.com
■ CARDIFF □ MIDLANDS RIBA Chartered Practice

Refer to www.hlnarchitects.com for terms & conditions, (copyrights, CDM, tracking etc). Check printed scale before use and report any doubts/discrepancies to the Architect.