
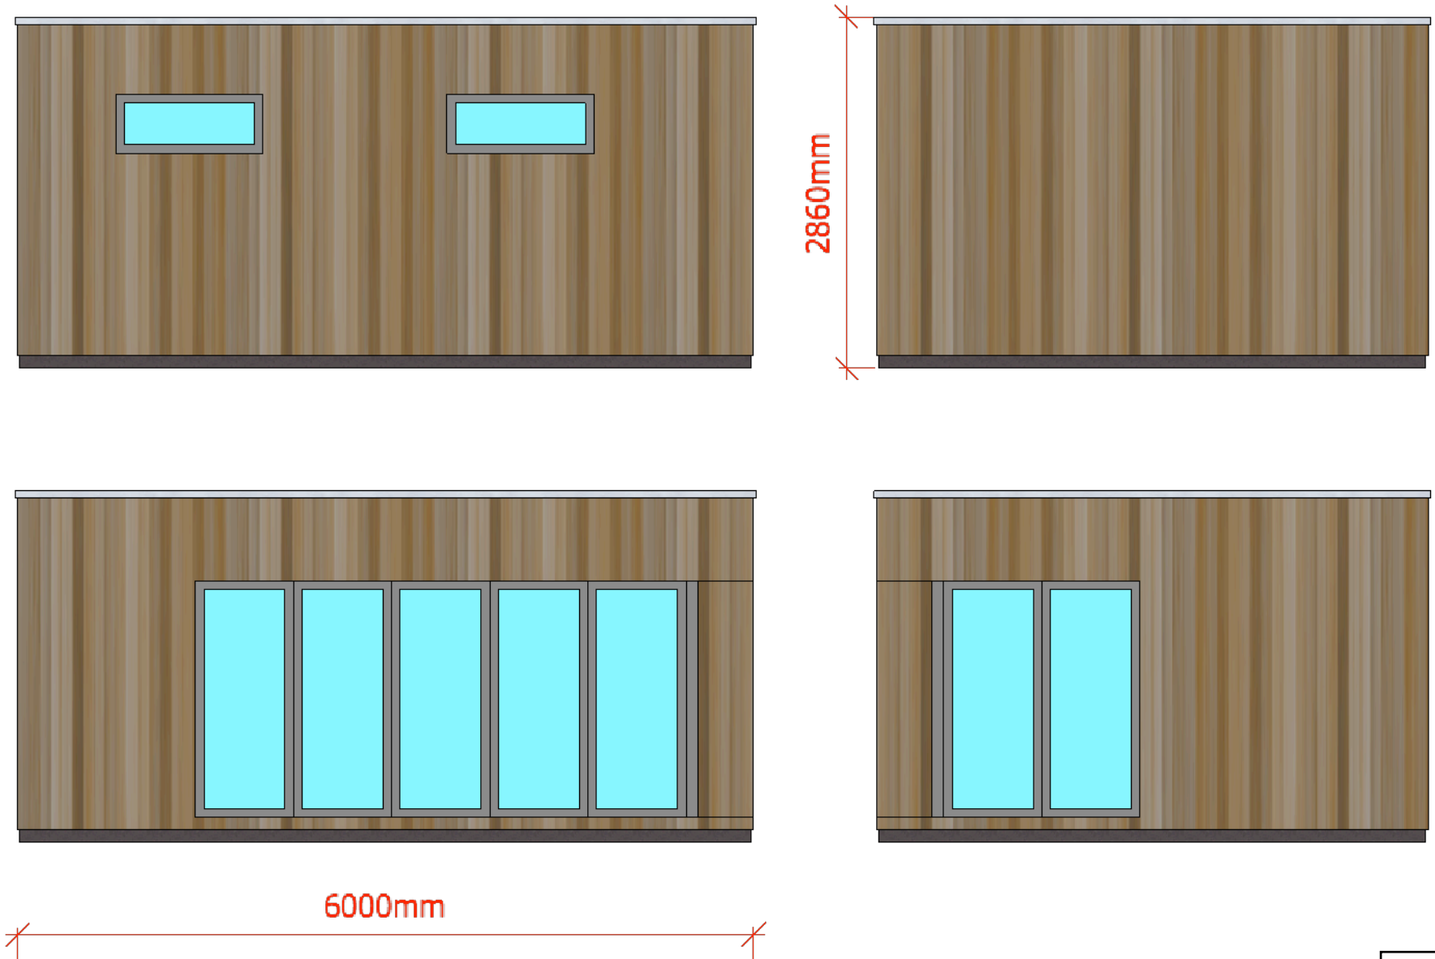


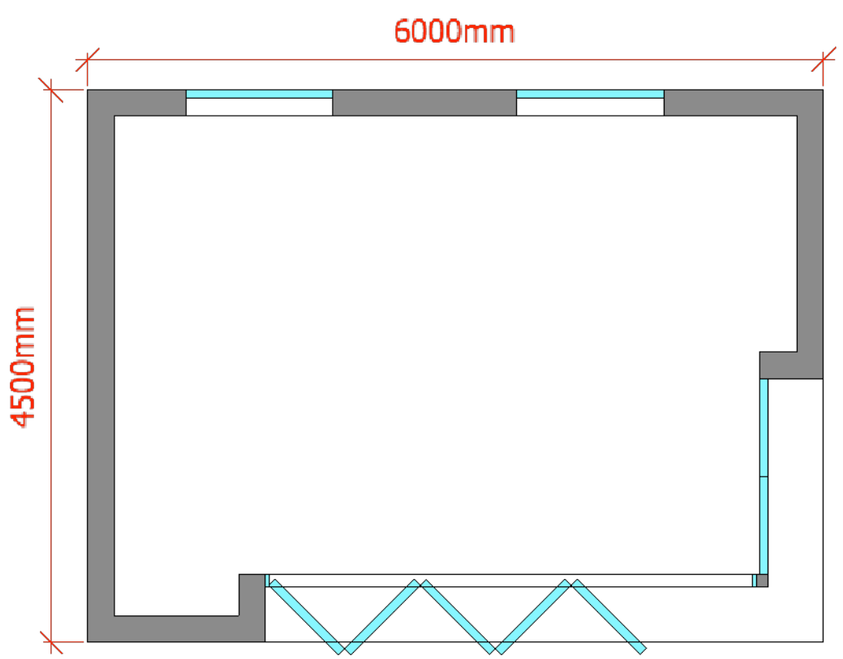

0 500 1000 1500 2000mm

garden lodges®

Project:	12 Cirrus Gardens Hamble Southampton SO31 4RH
Client:	Ken Littlehales
Dwg Title:	Plan and Elevations
Dwg No: 0010-07-10/01A	Rev:
Date: 27-07-10 / Drawn: AT	Scale: 1:50 @ A3

Garden Lodges
Head Office, Unit C12 Sandy Business Park,
Gosforth Close, Sandy, Beds, SG19 1RB

Tel: 0800 043 4821
Email: www.gardenlodges.co.uk