

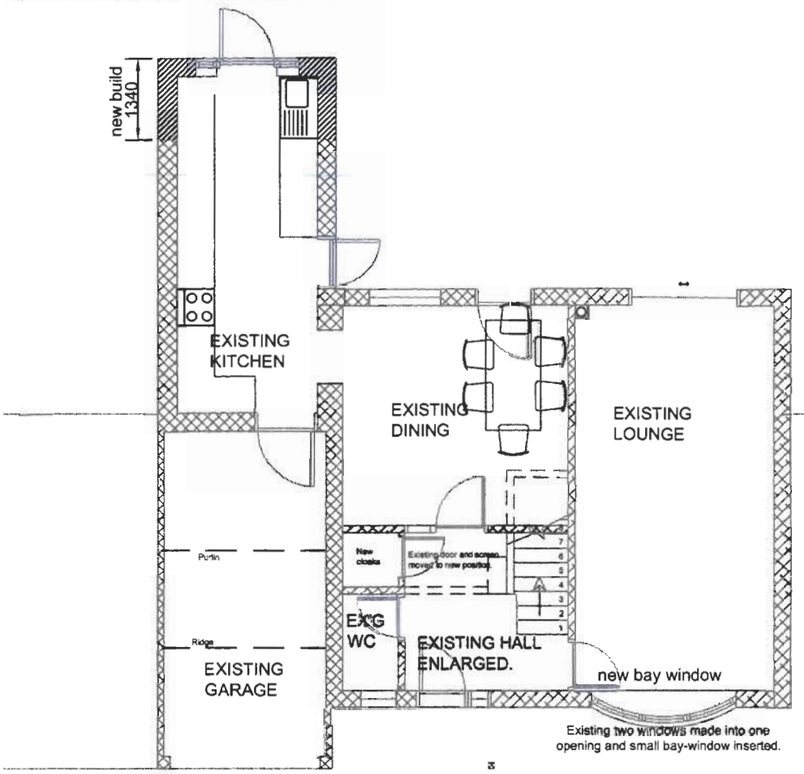



GROUND FLOOR PLAN

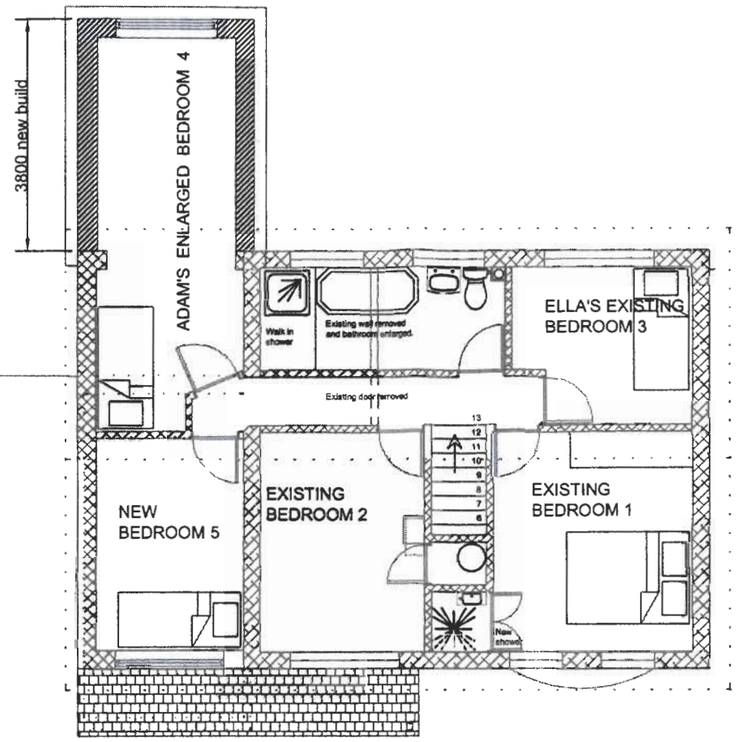

FIRST FLOOR PLAN

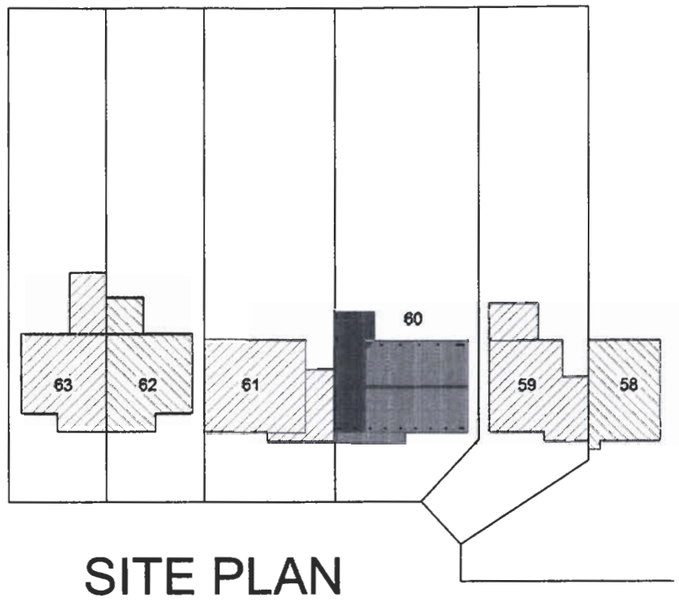

SITE PLAN
1:500

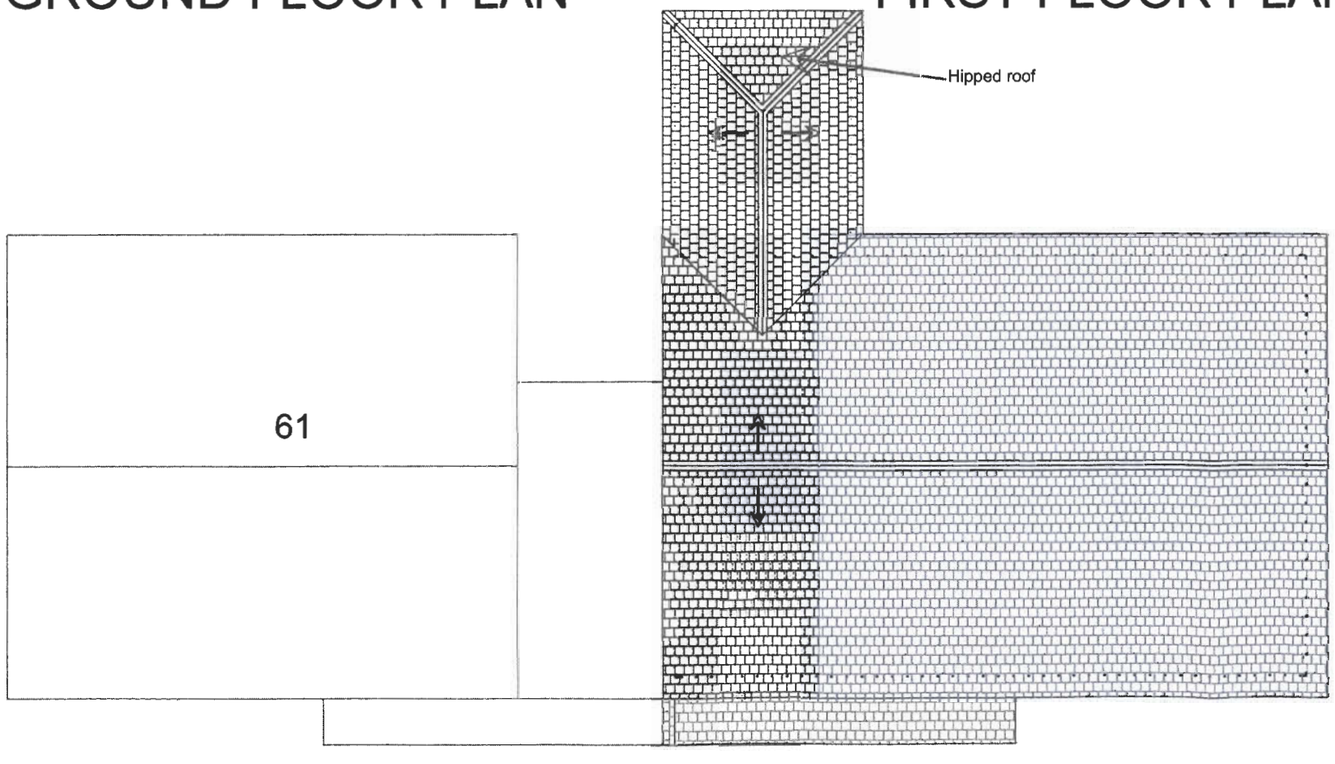

ROOF PLAN

PROPOSED

EASTLEIGH BOROUGH COUNCIL
DEVELOPMENT CONTROL DIVISION
APP No F/10/67861
Date 10 SEP 2010
Decision:

First floor side extension at
60 Albrook Knoll
for Mr & Mrs M. T. Kowalski

DRAWING TITLE **FLOOR PLANS**


DRAWING No. **359 - 12**

DATE 18-8-2010 SCALE 1: 100 @ A3 sized print


M.A. Kowalski
Bitterne Park. SOUTHAMPTON SO18 1LU
112 St. Catherines Rd
Tel 023 8032 3668

This drawing is copyright. M. A. Kowalski. 2010
This drawing not to be scaled.
All dimensions to be checked on site before commencement of work.
Architect to be notified of any omissions or errors.


Member of the Royal
Institute of British Architects

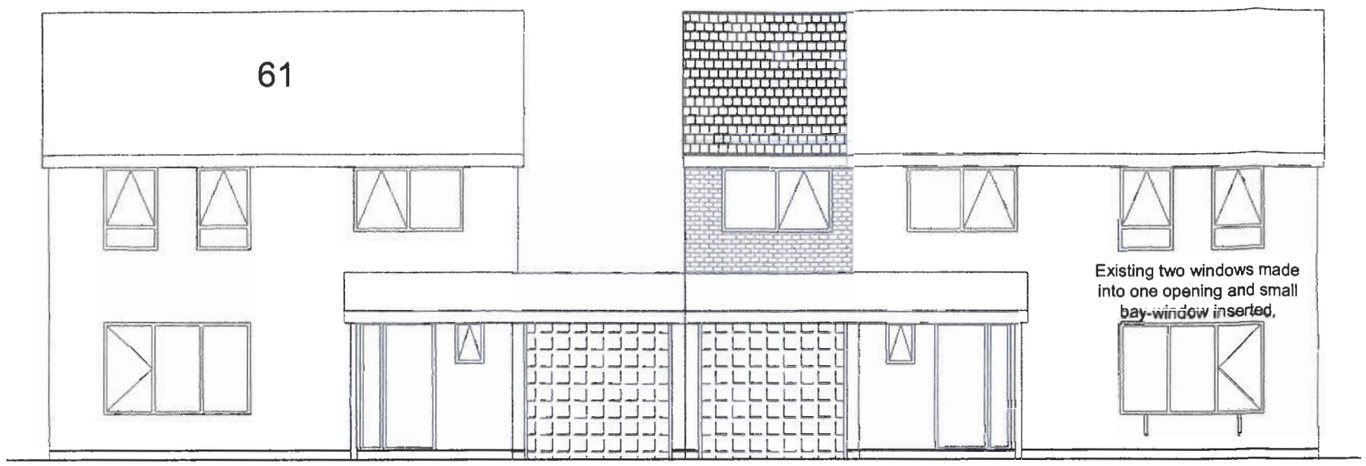


FRONT ELEVATION

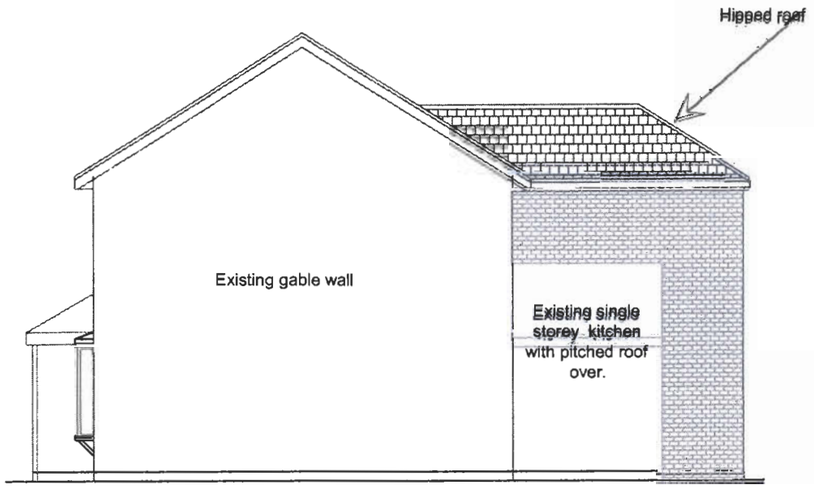

SIDE ELEVATION

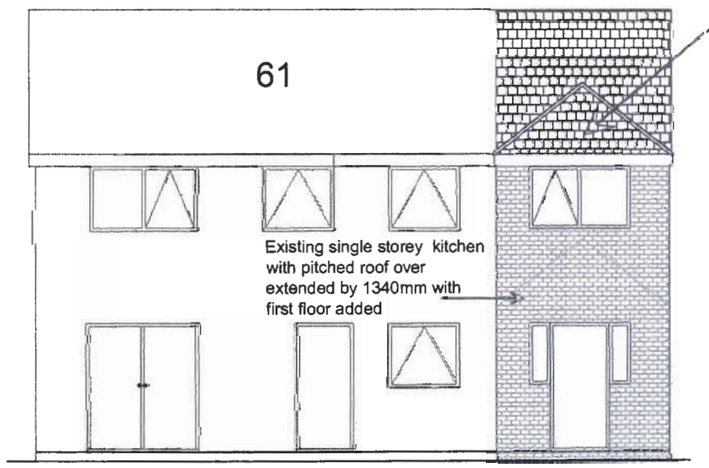

GARDEN ELEVATION

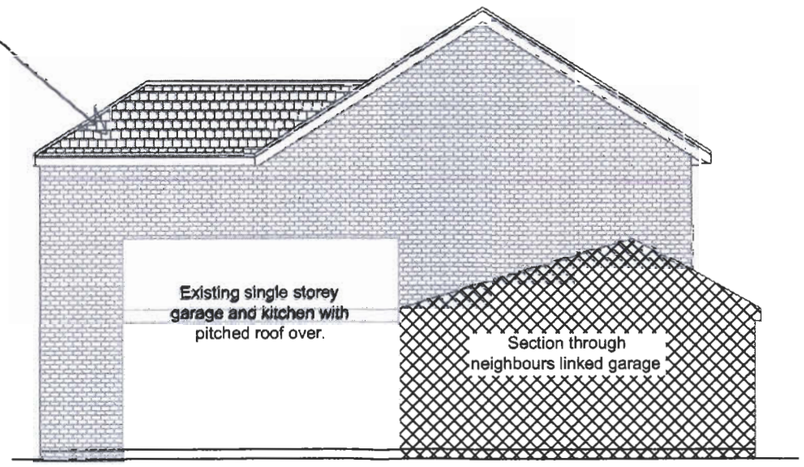

SIDE ELEVATION
(section through neighbours garage)

EASTLEIGH BOROUGH COUNCIL
DEVELOPMENT CONTROL SERVICE
APP No F/10/67861
Date 10 SEP 2010
Decision

PROPOSED

First floor side extension at
60 Albrook Knoll
for Mr & Mrs M. T. Kowalski

DRAWING TITLE **ELEVATIONS**

DRAWING No. **359 - 13**

DATE 18-8-2010 SCALE 1: 100 @ A3 sized print

M.A. Kowalski
Bitterne Park. SOUTHAMPTON SO18 1LU
112 St. Catherines Rd
Tel 023 8032 3668

This drawing is copyright. M. A. Kowalski. 2010
This drawing not to be scaled.
All dimensions to be checked on site before commencement of work.
Architect to be notified of any omissions or errors.

Member of the Royal Institute of British Architects