




01 PROPOSED NE ELEVATION TO HAMBLE ROAD
1:100@A0

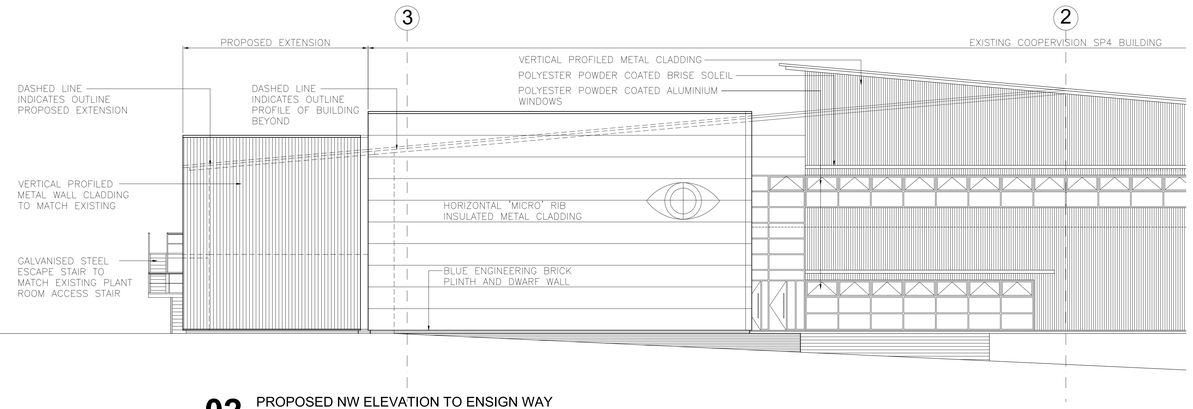

02 PROPOSED NW ELEVATION TO ENSIGN WAY
1:100@A0

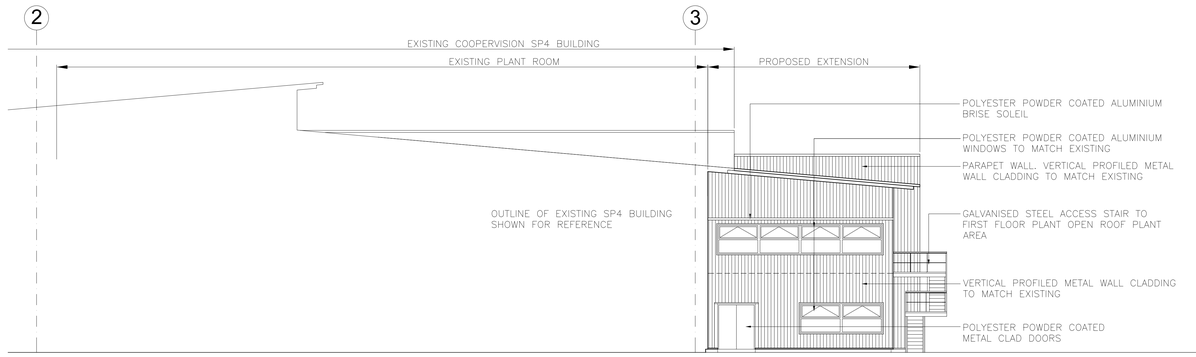

03 PROPOSED SE ELEVATION TO SP3 (INCL. PLANT ROOM)
1:100@A0

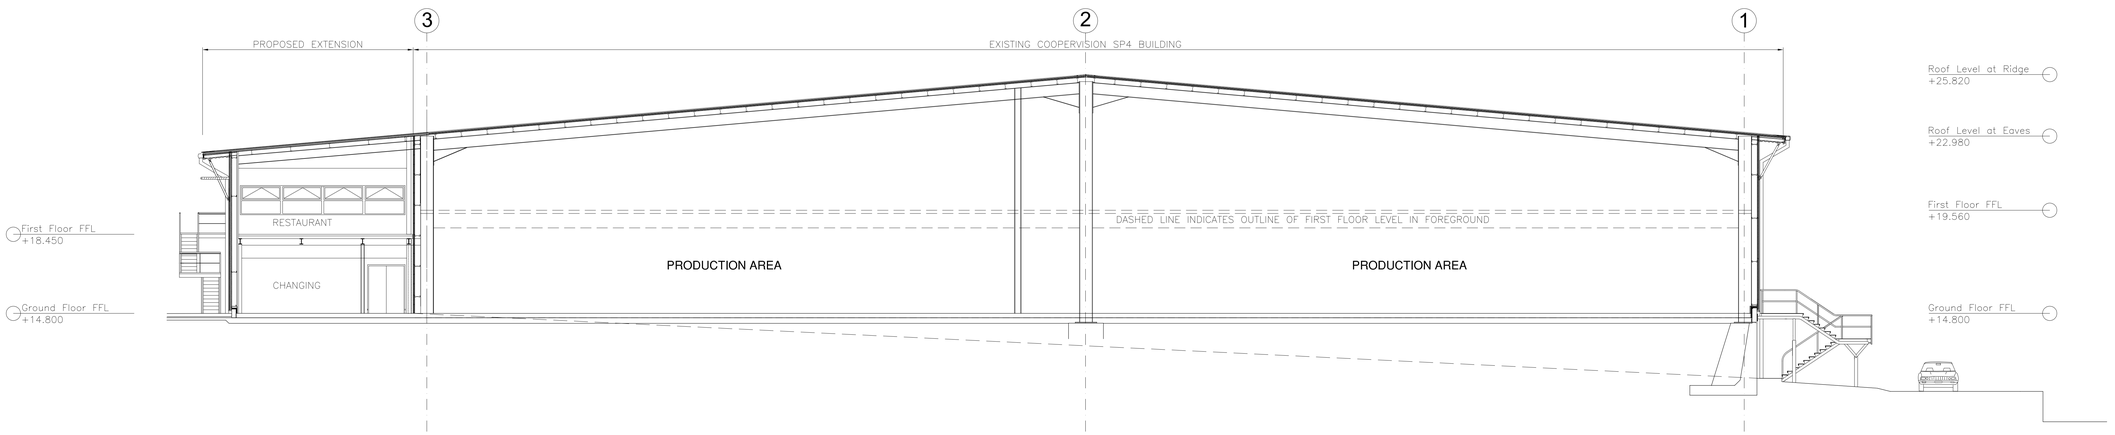

04 PROPOSED SITE SECTION
1:100@A0

Drawing remains the Copyright of
Blundell Thompson Hargreaves Ltd.

No part of this drawing may be reproduced, stored in a retrieval system, or transmitted in any form or by any means without the prior permission of Blundell Thompson Hargreaves Ltd.

Discrepancies must be referred to the Architect before commencement.

All dimensions are indicative only and must be verified on site. Refer to specifications, schedules and detail drawings for construction information.

Rev.	Date	Description
	20 AUG 2010	**Planning Application**

Drawing Status
Planning Application

Client/Project
CooperVision Ltd
Hamble Lane, Hamble
Hampshire

Southpoint 4, Proposed Extension

Drawing Title
Proposed Elevations & Site Section

bth architects
Studio 4, The Row
New Ash Green
Kent
UK
DA3 8JL
t: +44 (0)1474 879381
f: +44 (0)1474 879382
e: admin@btharchitects.co.uk

Date: Aug' 2010
Revision: -
Scale: 1:100 @A0
Drawing No.: **1718-PL-105**

© Copyright Blundell Thompson Hargreaves Limited