Drawing By Design

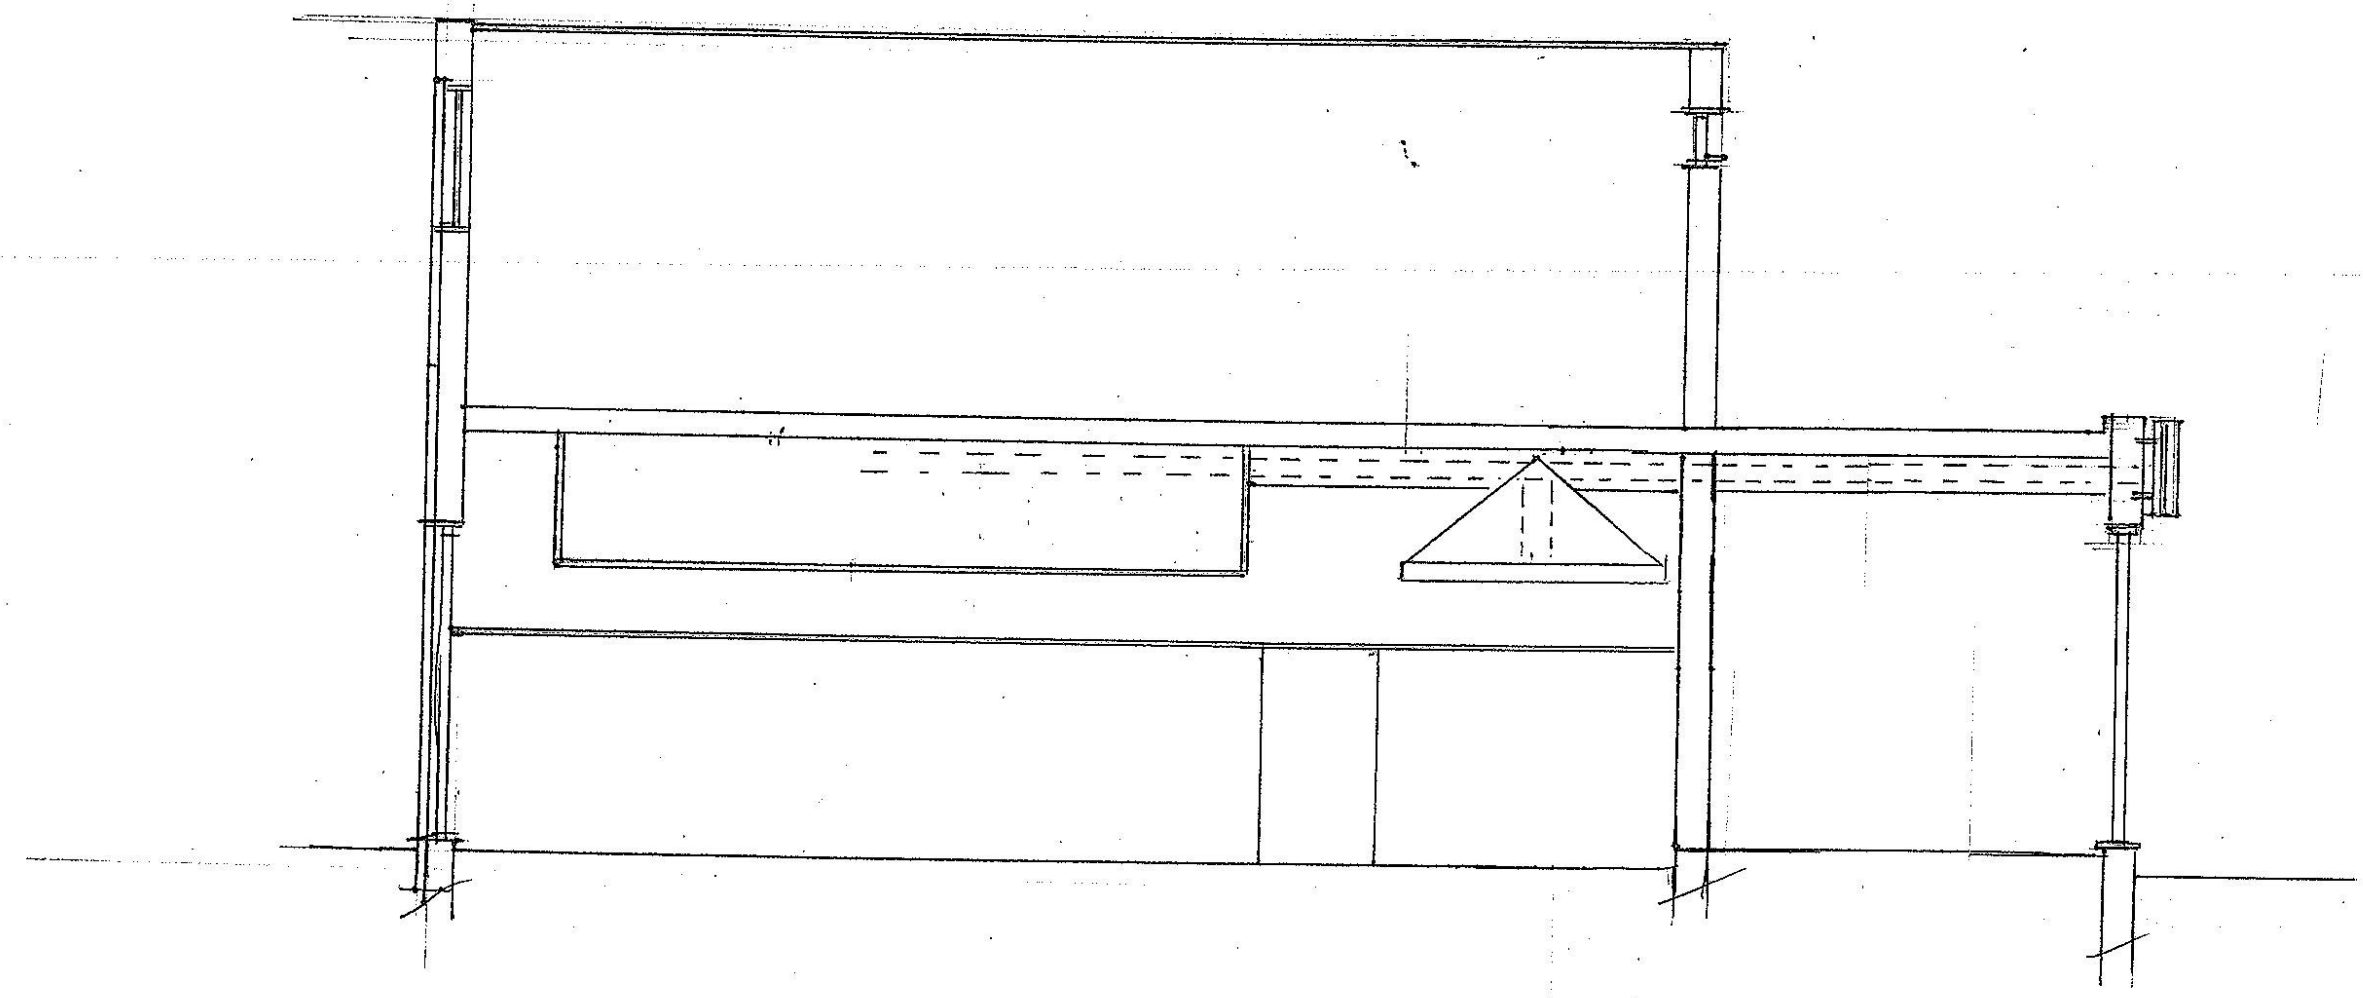

plan scale :

0 1 2 3 4 5 m

SECTION VIEW OF RANGE / EXTRACTOR FANS

Paul Brotherton Drawing By Design
paul@drawingbydesign.co.uk (02380) 946555

54A HIGH STREET WEST END SOUTHAMPTON INTERNAL SIDE ELEVATION SECTION

1: 50

P3 A3