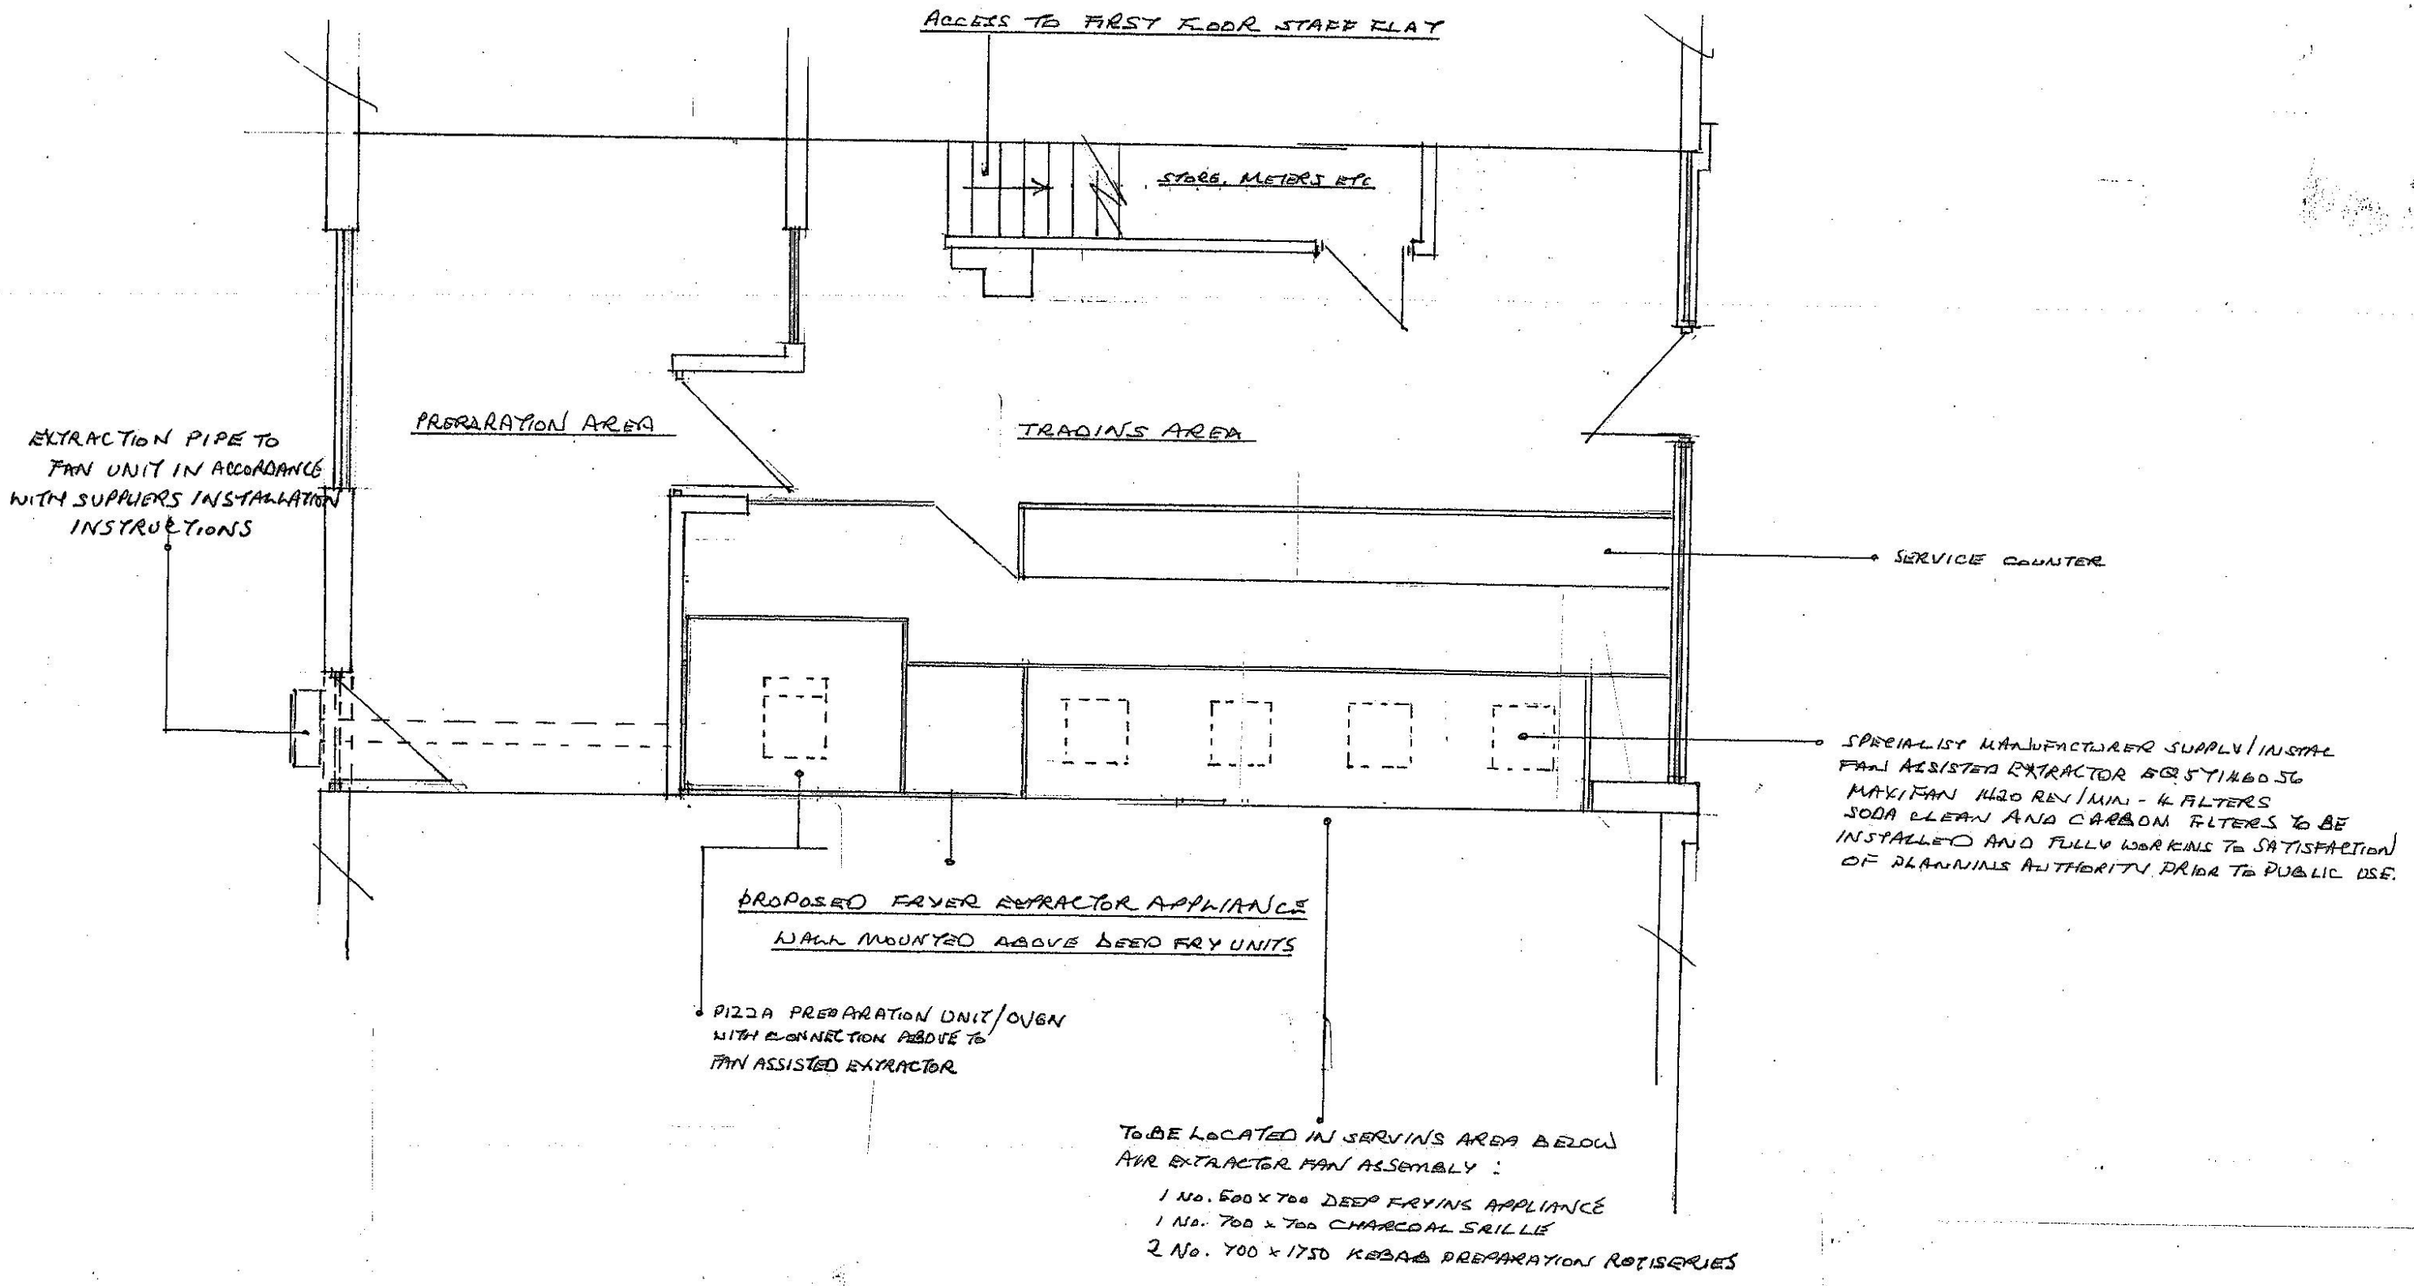

plan scale :

0 1 2 3 4 5 M

Paul Brotherton
paul@drawingbydesign.co.uk
Drawing By Design
(02380) 946555

54A HIGH STREET WEST END SOUTHAMPTON GROUND FLOOR PLAN / EXTRACTOR LOCATION | 1:50 | P2 A3