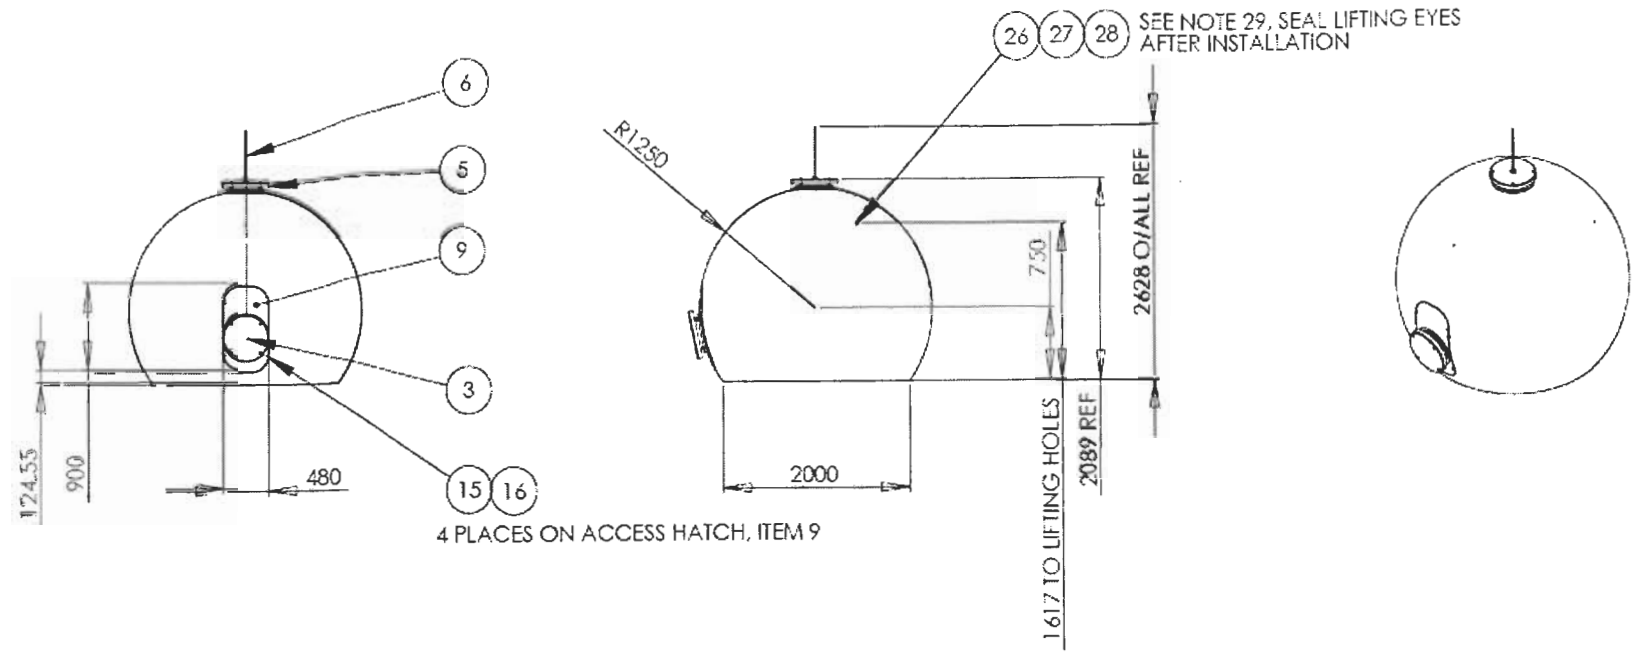

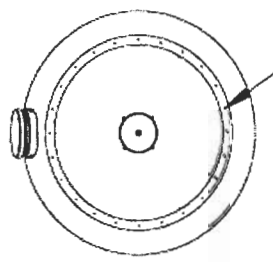

SEE SHEET 2 FOR ALL NOTES AND PARTS LIST,
SHEET 3 FOR ASSEMBLY DETAILS,
DRG UK501295-040 FOR LIFTING DETAILS

MATERIAL: SEE PARTS LIST				PROTECTIVE FINISH: N/A	
ORIGINAL ISSUE	DRN	ACL	CLIENT / PRODUCT: PARADIGM	PART CLASS:	© AlanDick
	CHK	ACL	TITLE: 2.5M RADOME ASSEMBLY		
A	APP	ACL			
	ORIGINAL SCALE	1:50	© A3 - DO NOT SCALE THIS PRINT	THIRD ANGLE PROJECTION U.N.O.	DRG No UK501295-010

EASTLEIGH BOROUGH COUNCIL
DEVELOPMENT CONTROL SERVICE
PLAN No FTO/672/97
Date Rec'd 22 JUL 2010
Decision

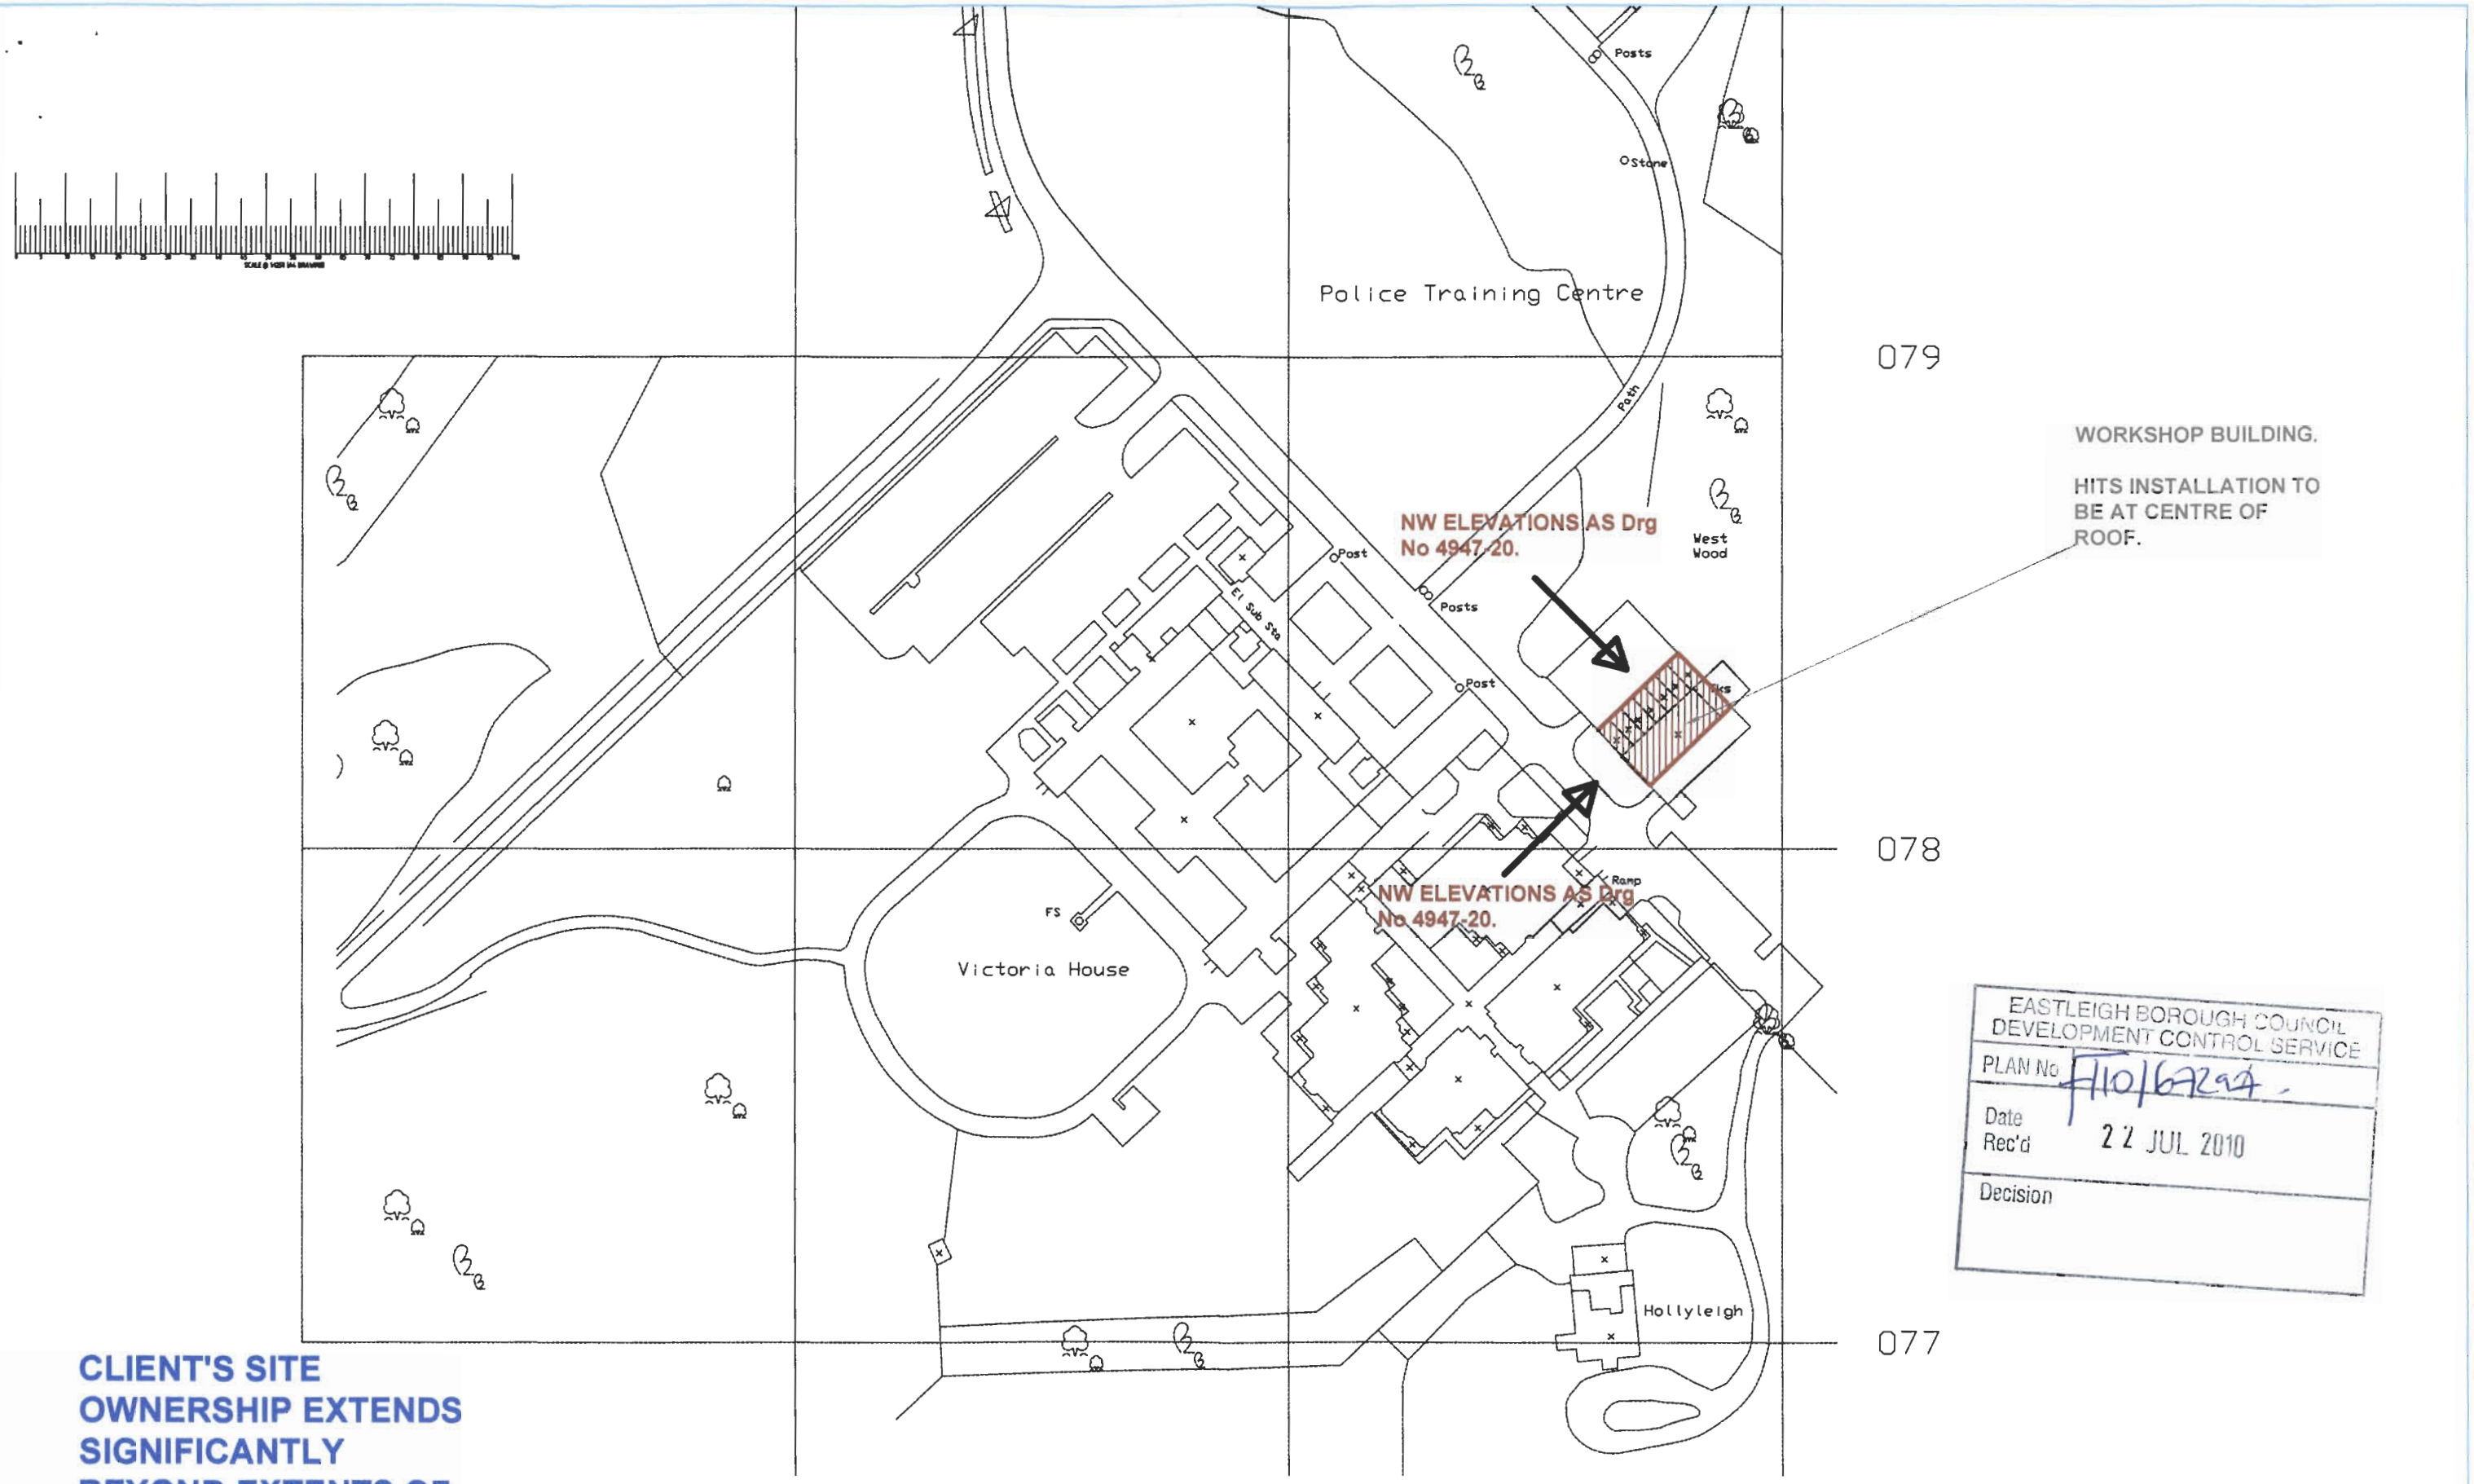

EASTLEIGH BOROUGH COUNCIL
DEVELOPMENT CONTROL SERVICE
PLAN No. F/10/67294
Date Rec'd 22 JUL 2010
Decision

CLIENT'S SITE OWNERSHIP EXTENDS SIGNIFICANTLY BEYOND EXTENTS OF LOCATION PLAN

© THE CONTRACTOR SHOULD CHECK ALL DIMENSIONS ON SITE. NO DIMENSIONS TO BE SCALED FROM THIS DRAWING.
NO PART OF THIS DRAWING IS TO BE COPIED OR REPRODUCED WITHOUT THE PRIOR CONSENT OF THE ARCHITECT
IT IS THE CONTRACTORS RESPONSIBILITY TO ENSURE COMPLIANCE WITH THE BUILDING REGULATIONS.
ALL RIGHTS DESCRIBED IN CHAPTER IV OF THE COPYRIGHT, DESIGNS AND PATENTS ACT 1988 HAVE GENERALLY BEEN ASSERTED.

rev.	date.	amendment.
A	20/07/2010	Elevation description arrows added

drg status.

keegans
The Armoury, Unit R1
Fort Wallington
Military Road
Fareham
PO16 8TT
T: 01329 822392

client: HAMPSHIRE CONSTABULARY	project: SITE LOCATION PLAN	drg no: 4947/10	rev: -
drawing: HITS INSTALLATION		drawn: SJD / date: 24.05.2010	scale: 1:1250 @ A3

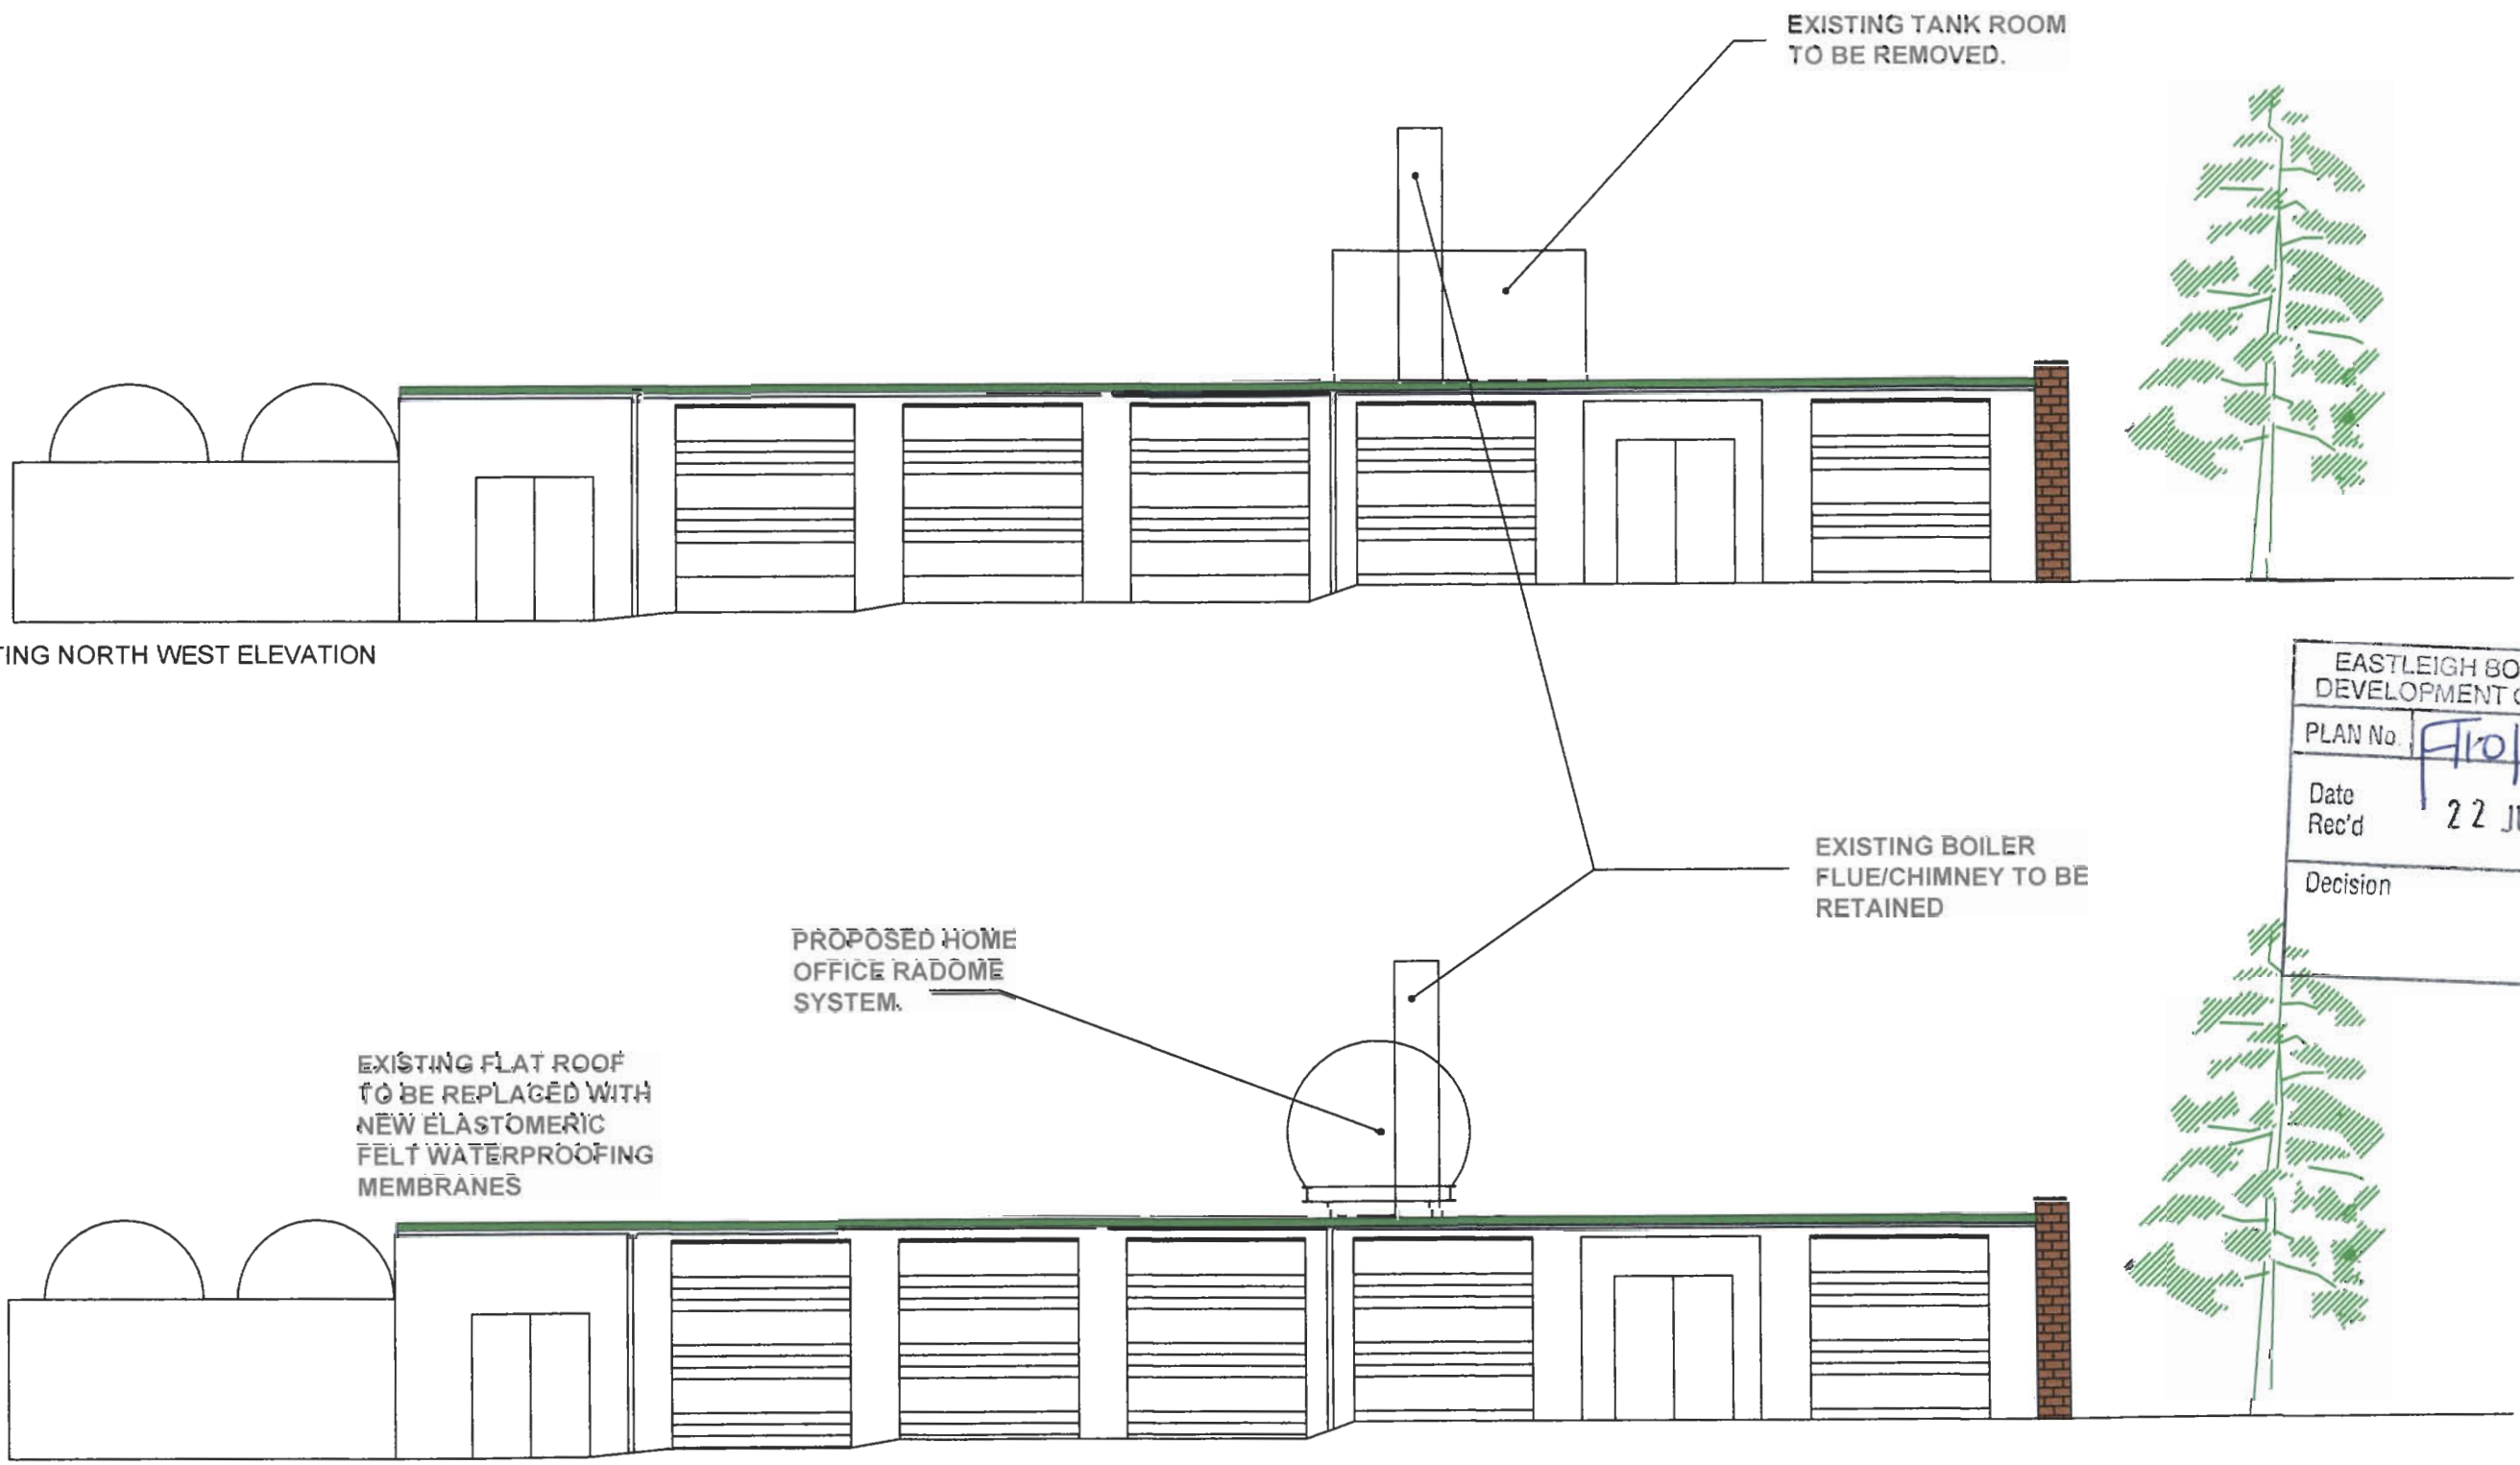

EXISTING NORTH WEST ELEVATION

PROPOSED NORTH WEST ELEVATION

EASTLEIGH BOROUGH COUNCIL
DEVELOPMENT CONTROL SERVICE

PLAN No. F/10/67247.

Date Rec'd 22 JUL 2010

Decision

© THE CONTRACTOR SHOULD CHECK ALL DIMENSIONS ON-SITE. NO DIMENSIONS TO BE SCALED FROM THIS DRAWING.
NO PART OF THIS DRAWING IS TO BE COPIED OR REPRODUCED WITHOUT THE PRIOR CONSENT OF THE ARCHITECT.
IT IS THE CONTRACTORS RESPONSIBILITY TO ENSURE COMPLIANCE WITH THE BUILDING REGULATIONS.
ALL RIGHTS DESCRIBED IN CHAPTER IV OF THE COPYRIGHT, DESIGNS AND PATENTS ACT 1988 HAVE GENERALLY BEEN ASSERTED.

rev. date amendment

drg status

keegans
The Armoury, Unit R1
Port Wallington
Military Road
Fareham
PO16 8TT
T: 01329 822392

client: HAMPSHIRE CONSTABULARY	project: EXISTING AND PROPOSED NORTH WEST ELEVATIONS	drg no: 4947/20	rev: .
drawing: HITS INSTALLATION		drawn: SJD / date: 24.05.2010	scale: 1:100 @ A3

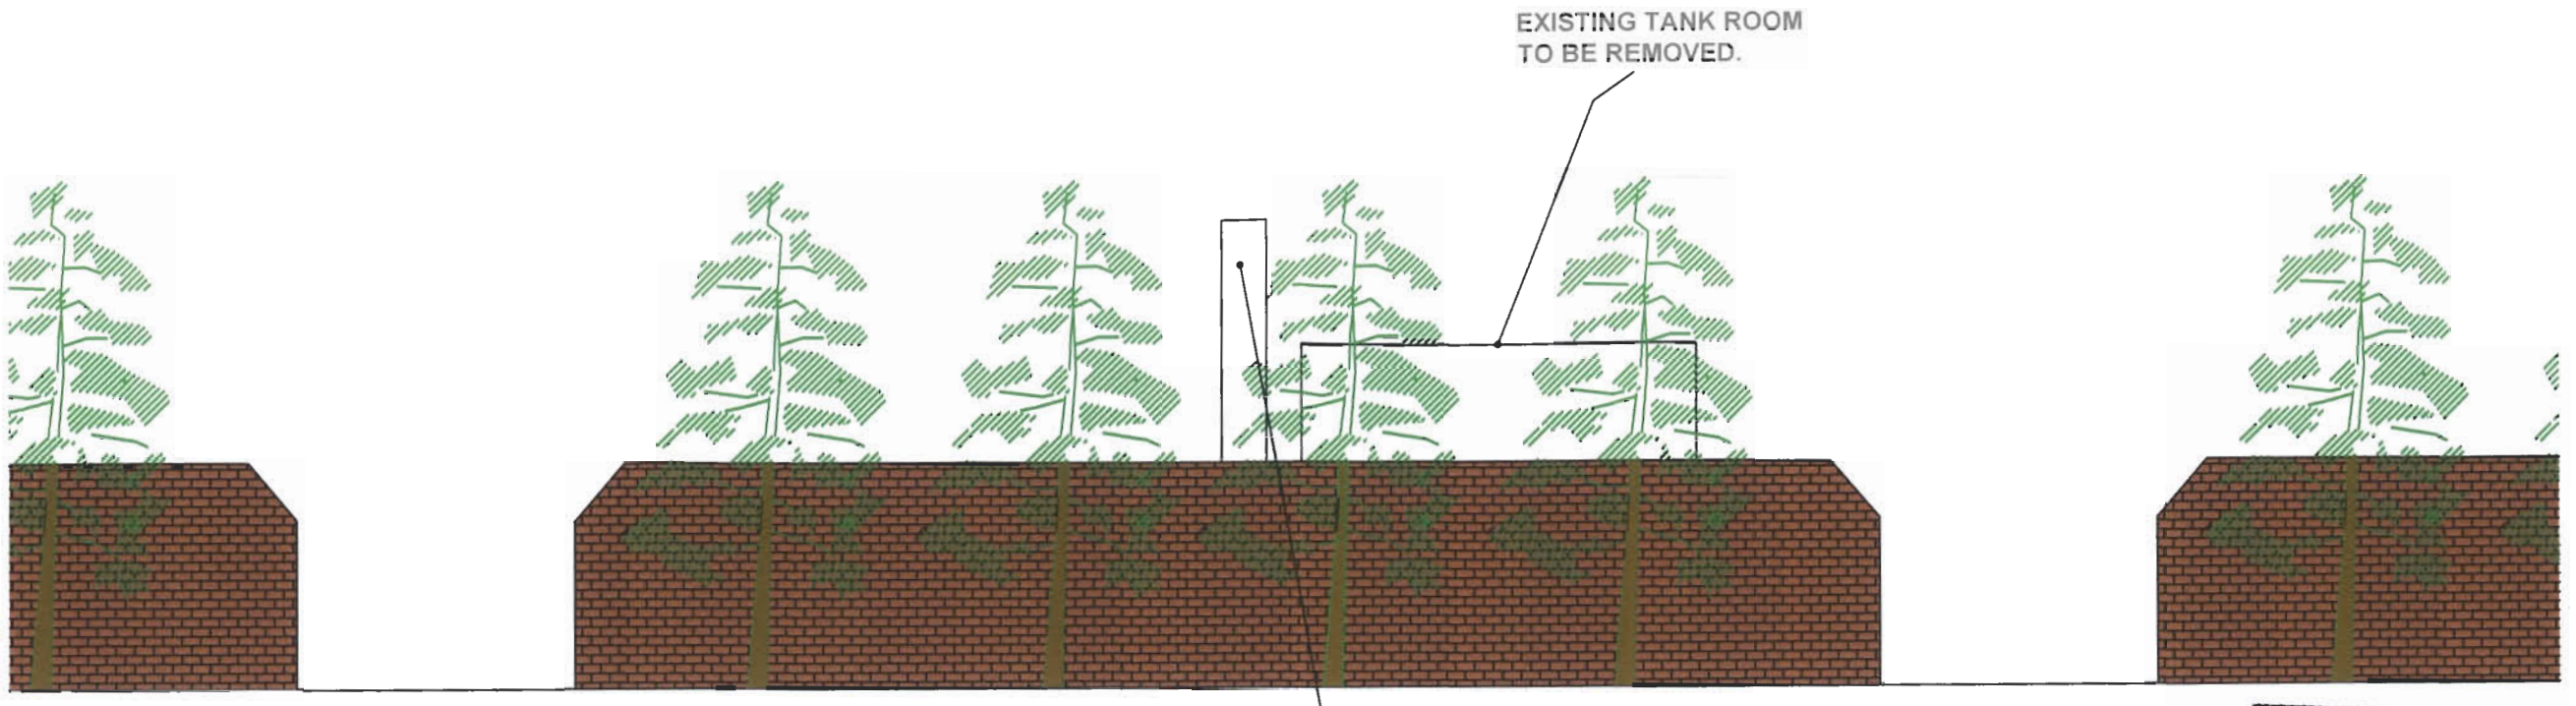

EXISTING SOUTH WEST ELEVATION

EASTLEIGH BOROUGH COUNCIL
DEVELOPMENT CONTROL SERVICE
PLAN No. F/10/67297
Date Rec'd 22 JUL 2010
Decision

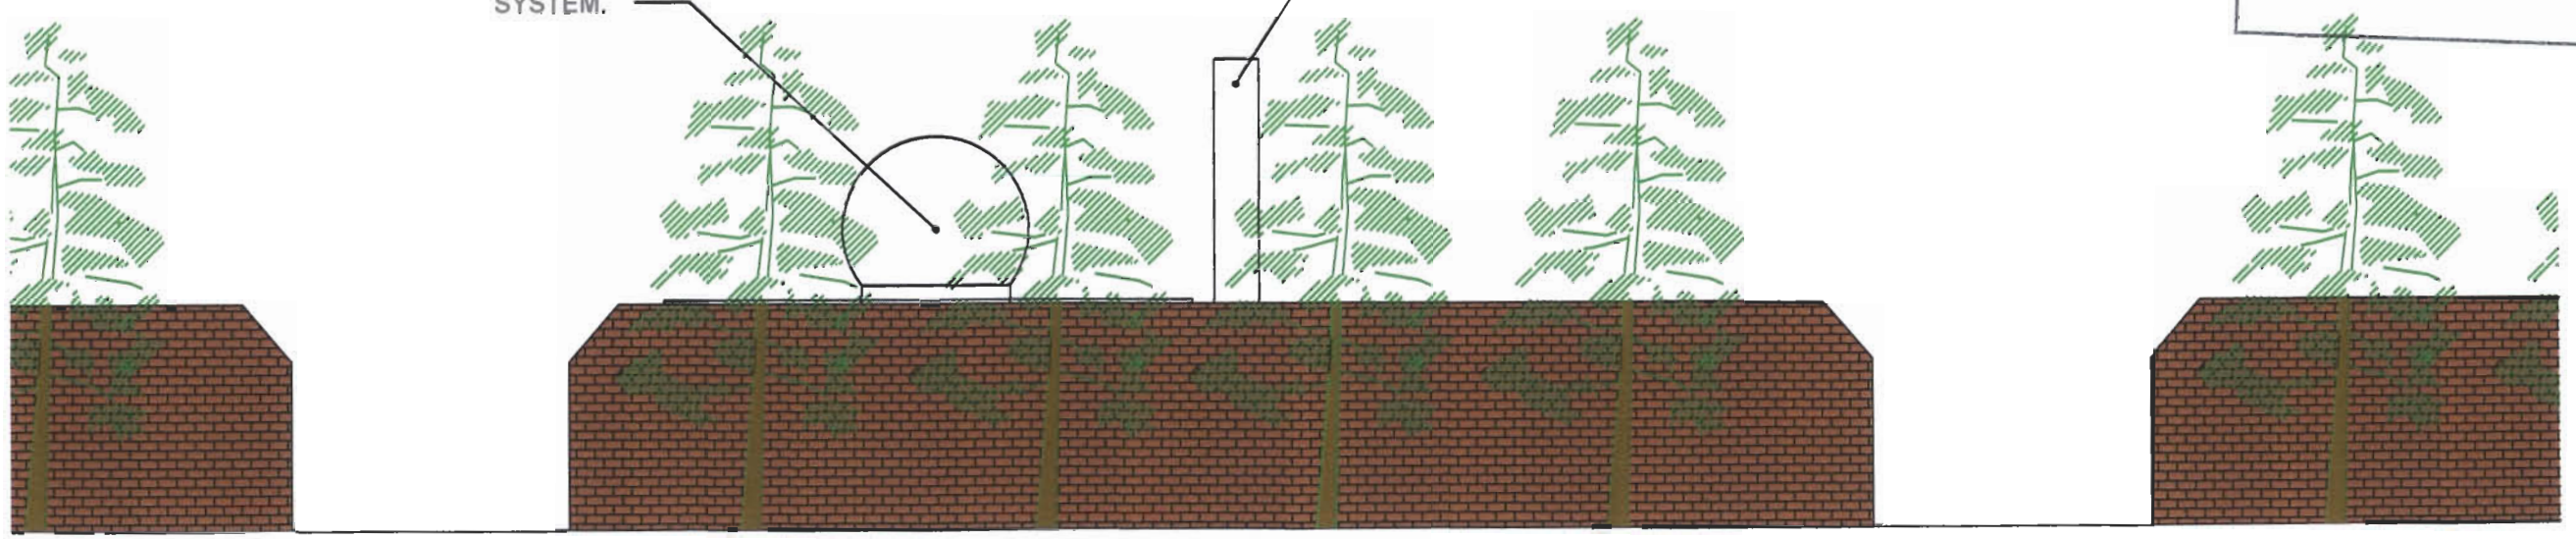

PROPOSED SOUTH WEST ELEVATION

THE CONTRACTOR SHOULD CHECK ALL DIMENSIONS ON SITE. NO DIMENSIONS TO BE SCALED FROM THIS DRAWING.
NO PART OF THIS DRAWING IS TO BE COPIED OR REPRODUCED WITHOUT THE PRIOR CONSENT OF THE ARCHITECT.
IT IS THE CONTRACTORS RESPONSIBILITY TO ENSURE COMPLIANCE WITH THE BUILDING REGULATIONS.
ALL RIGHTS DESCRIBED IN CHAPTER IV OF THE COPYRIGHT, DESIGNS AND PATENTS ACT 1988 HAVE GENERALLY BEEN ASSERTED.

rev. date amendment

drg status

keegans
The Armoury, Unit R1
Fort Wallington
Military Road
Fareham
PO16 8TT
T: 01329 822392

client: HAMPSHIRE CONSTABULARY	project: EXISTING AND PROPOSED SOUTH WEST ELEVATIONS	drg no: 4947/30	rev: .
drawing: HITS INSTALLATION		drawn: SJD / date: 24.05.2010	scale: 1:100 @ A3

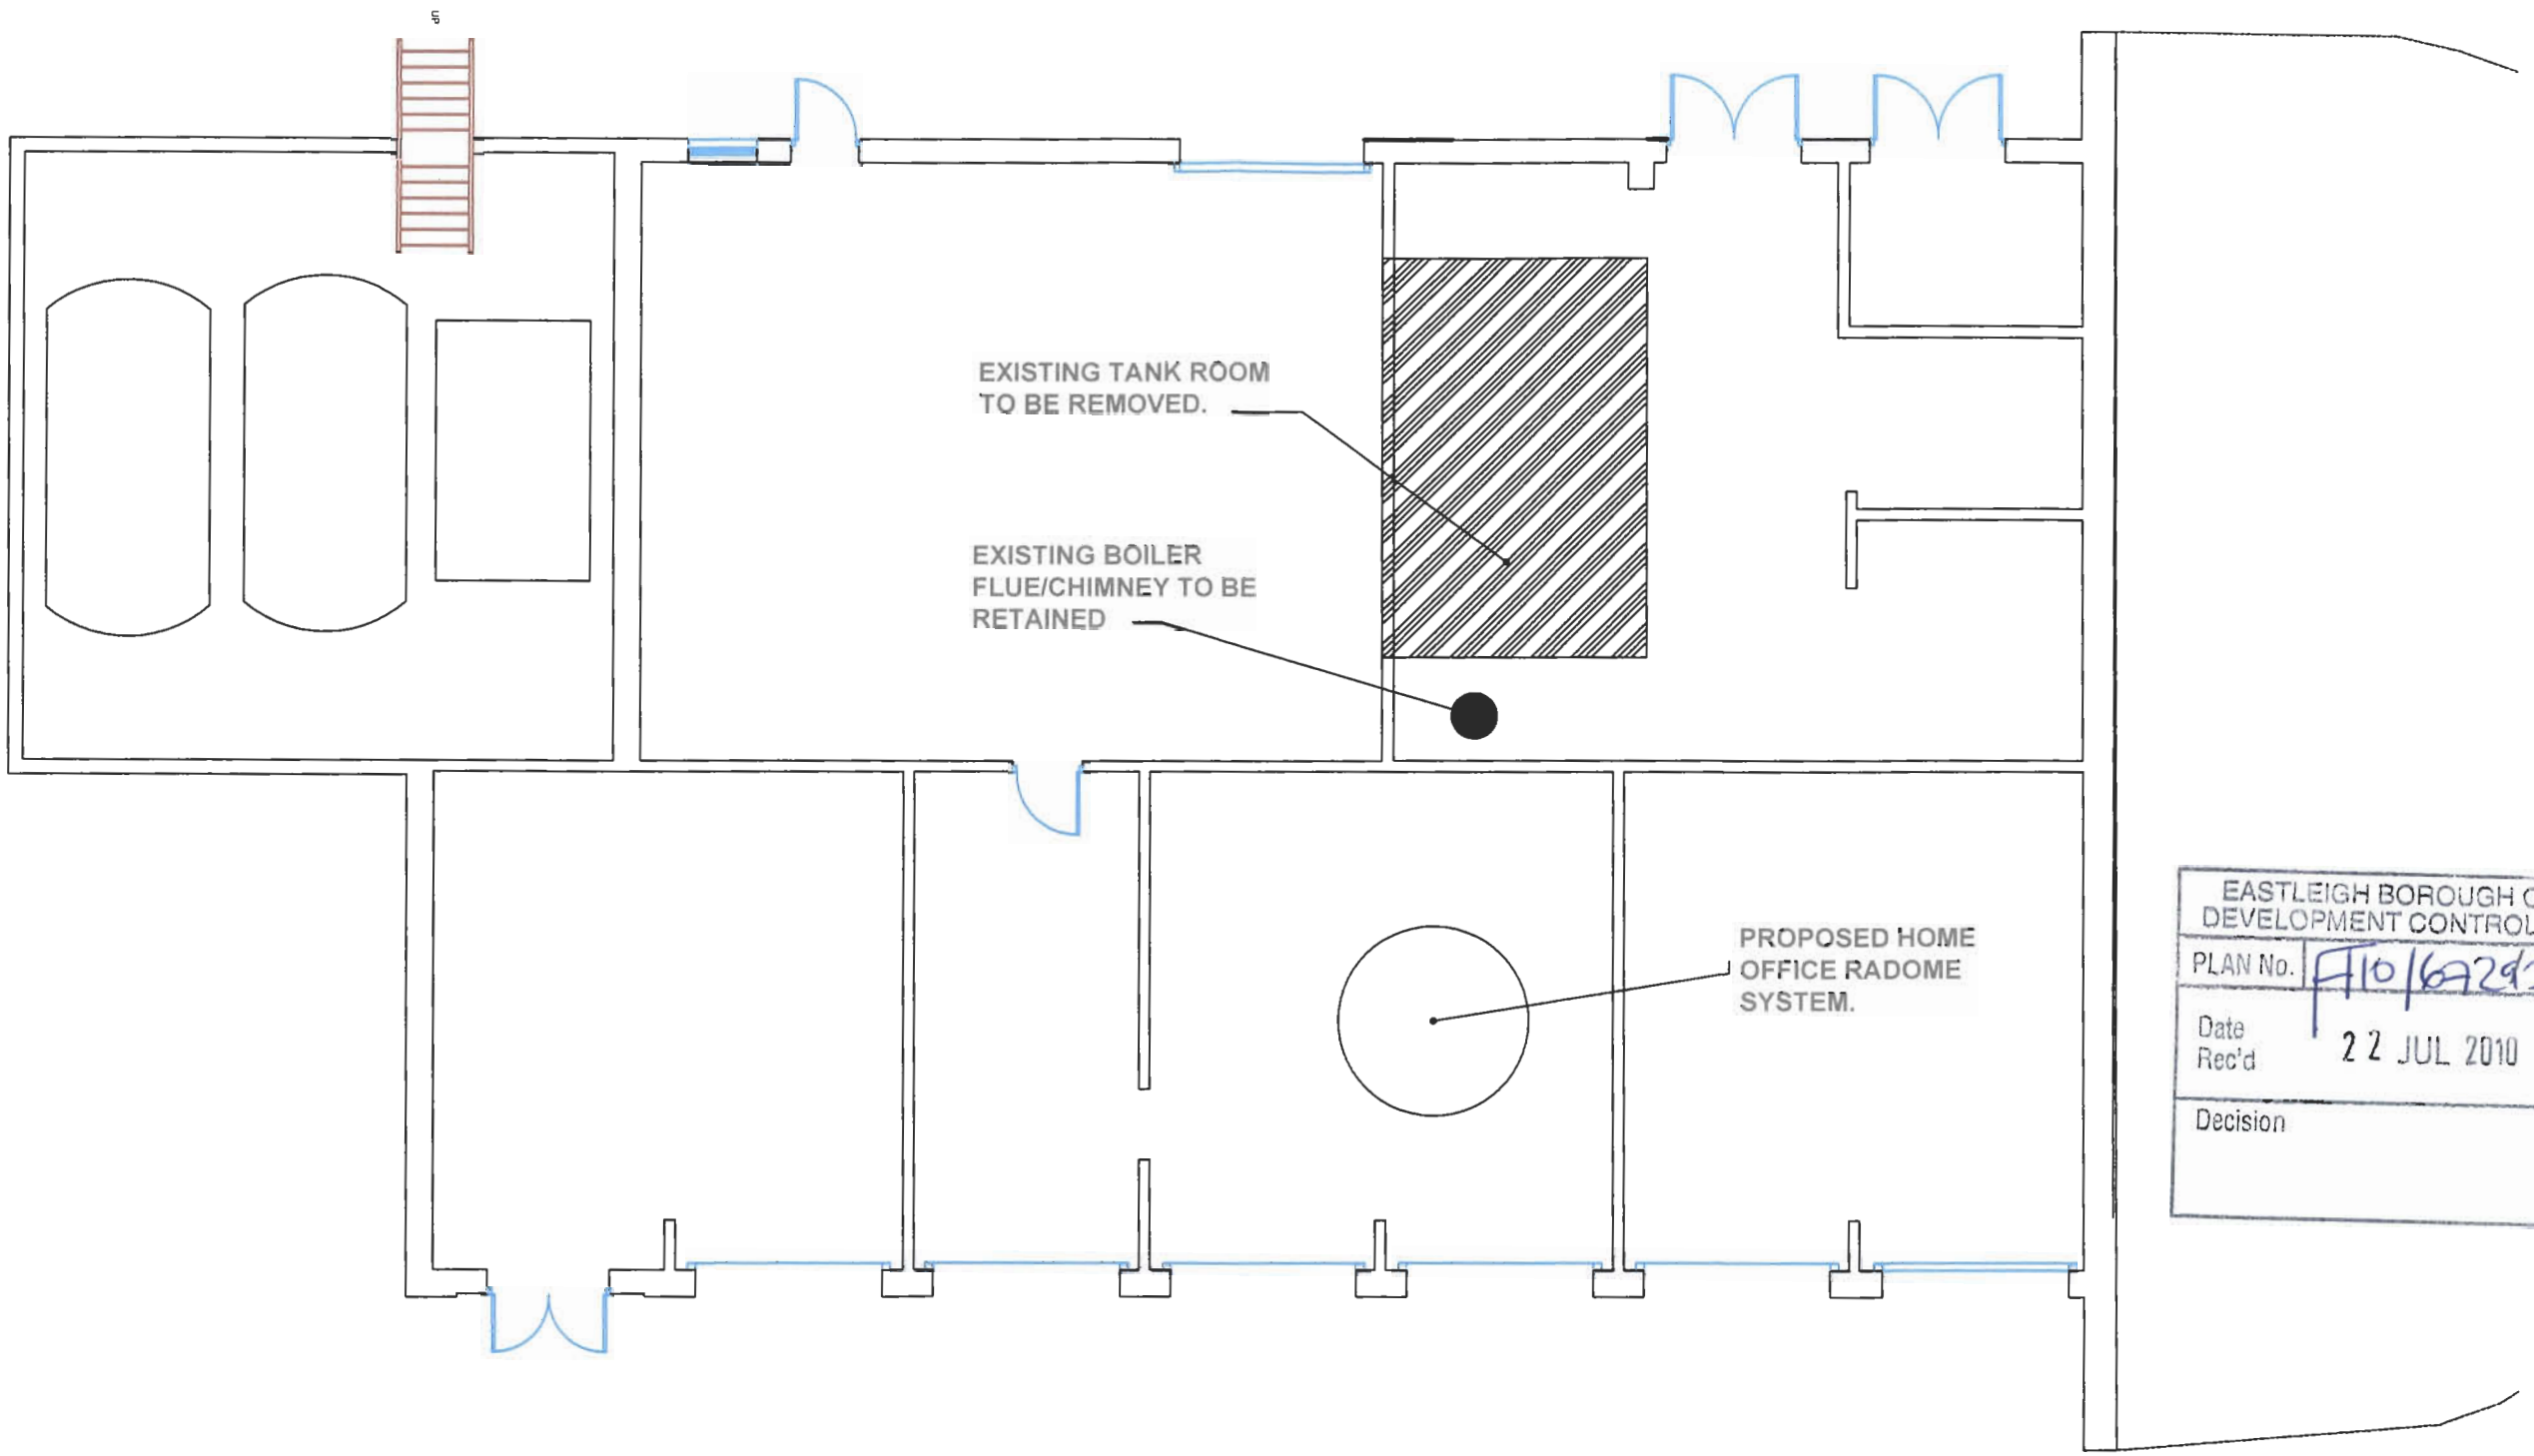

EASTLEIGH BOROUGH COUNCIL
DEVELOPMENT CONTROL SERVICES
PLAN No. F/10/67292
Date Rec'd 22 JUL 2010
Decision

© THE CONTRACTOR SHOULD CHECK ALL DIMENSIONS ON SITE. NO DIMENSIONS TO BE SCALED FROM THIS DRAWING.
NO PART OF THIS DRAWING IS TO BE COPIED OR REPRODUCED WITHOUT THE PRIOR CONSENT OF THE ARCHITECT.
IT IS THE CONTRACTORS RESPONSIBILITY TO ENSURE COMPLIANCE WITH THE BUILDING REGULATIONS.
ALL RIGHTS DESCRIBED IN CHAPTER IV OF THE COPYRIGHT, DESIGNS AND PATENTS ACT 1988 HAVE GENERALLY BEEN ASSERTED.

rev date amendment

drg status

keegans
The Armoury, Unit R1
Fort Wallington
Military Road
Fareham
PO16 8TF
T: 01329 822392

client	project	drg no	rev
HAMPSHIRE CONSTABULARY	BUILDING PLAN	4947/40	.
drawing		drawn / date	scale
HITS INSTALLATION		SJD / 24.05.2010	1:100 @ A3