

Notes
All dimensions and details to be checked on site by builder prior to commencement of works.
This plan must not be acted upon Until it has been approved by the Local Authority.
Client to conform to party wall act of 1996 if required.

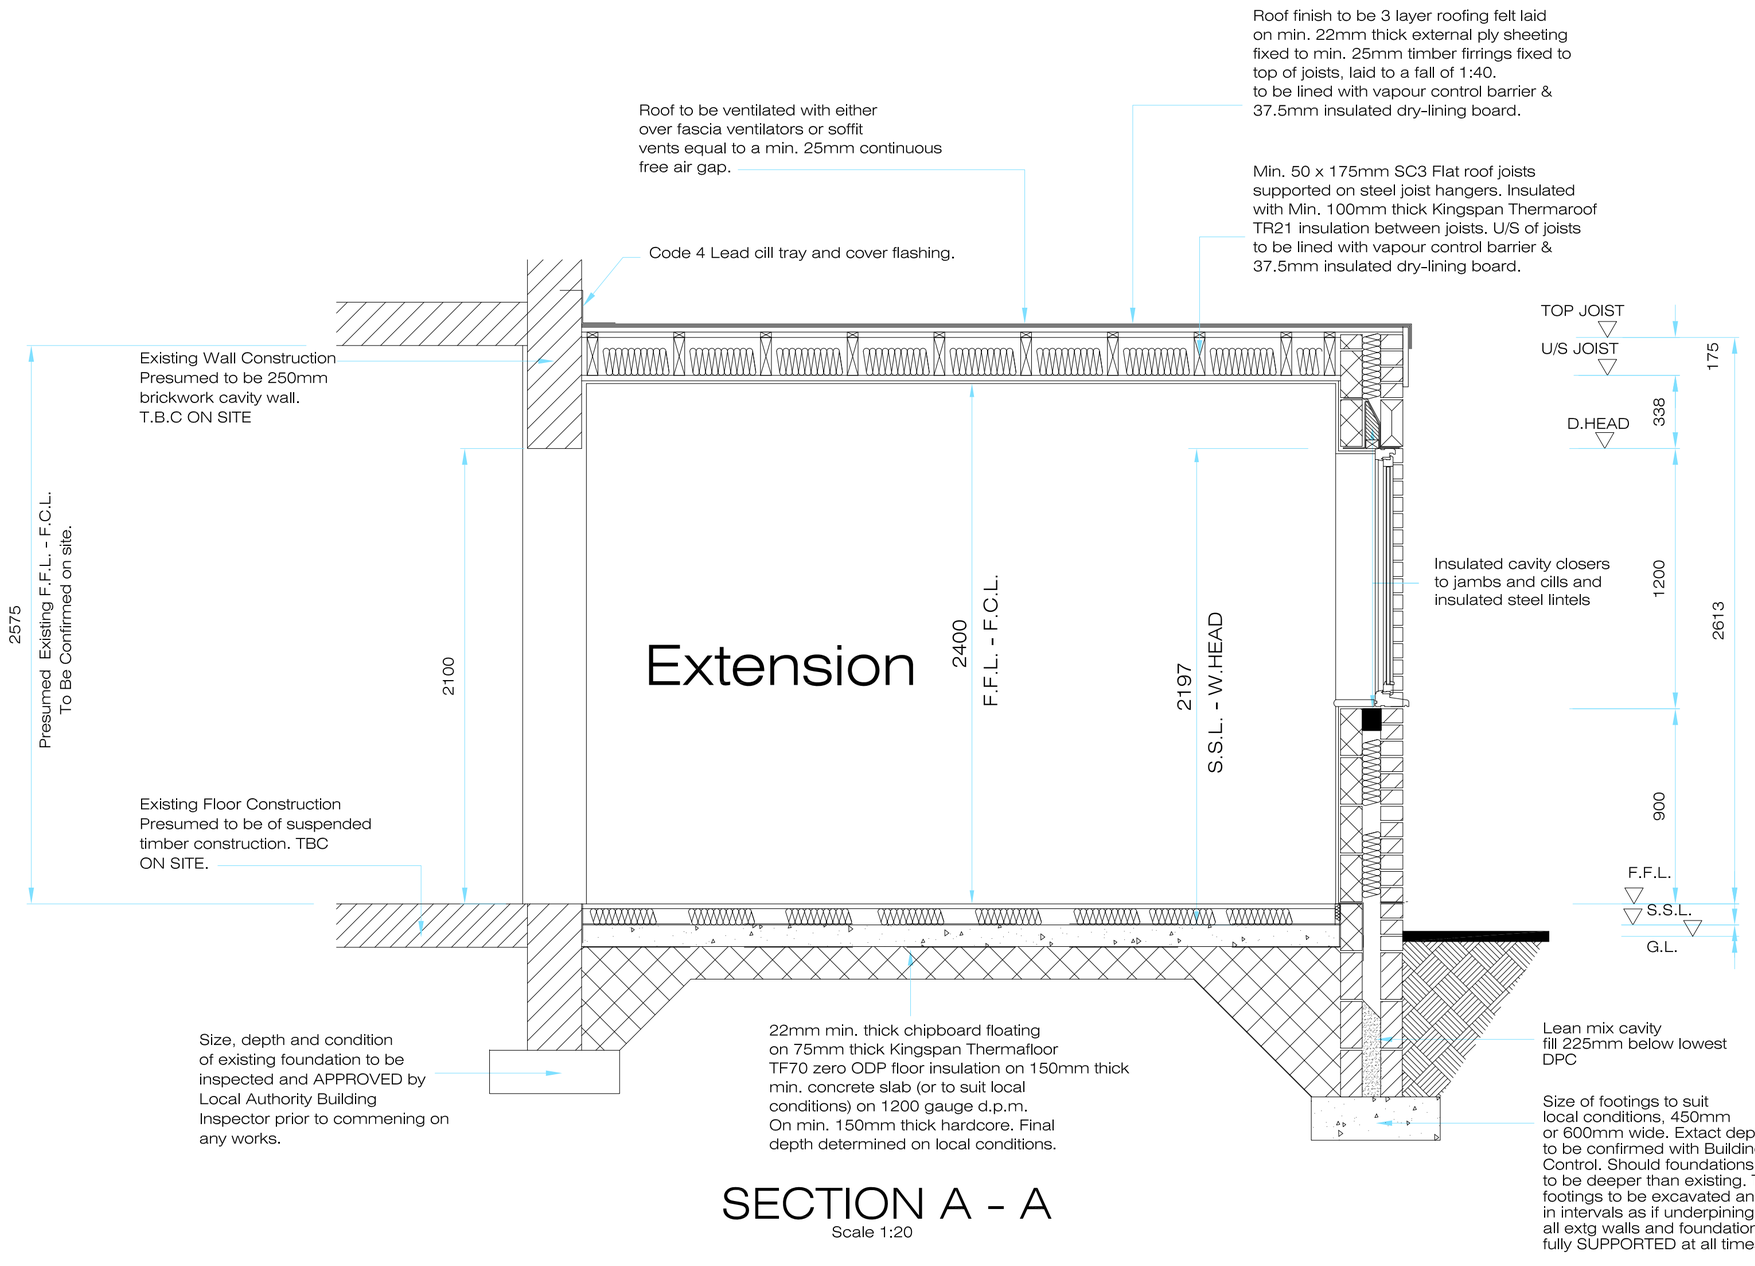

SECTION A - A
Scale 1:20

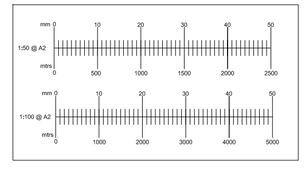

B		
A		
	Date	Revisions

Drawing Title.
Section A - A

SITE ADDRESS	CLIENT ADDRESS
Mrs Evans 4 Kingfisher Road Eastleigh Hampshire SO50 9LH	

Scale.
as noted PAPER SIZE A2

Date.
July 2010

Drawn by.
P.B.M.

Sanders Design Services LTD
95 Cedar Road
Hythe
Southampton
SO45 3PX
tel 023 8020 7195
fax 023 8020 7195
mobile 07833 912992
e-mail robert@sanders1993.fsnet.co.uk

Drawing No
SHT 4

Revision
x