
Floor plan


Unit no 1

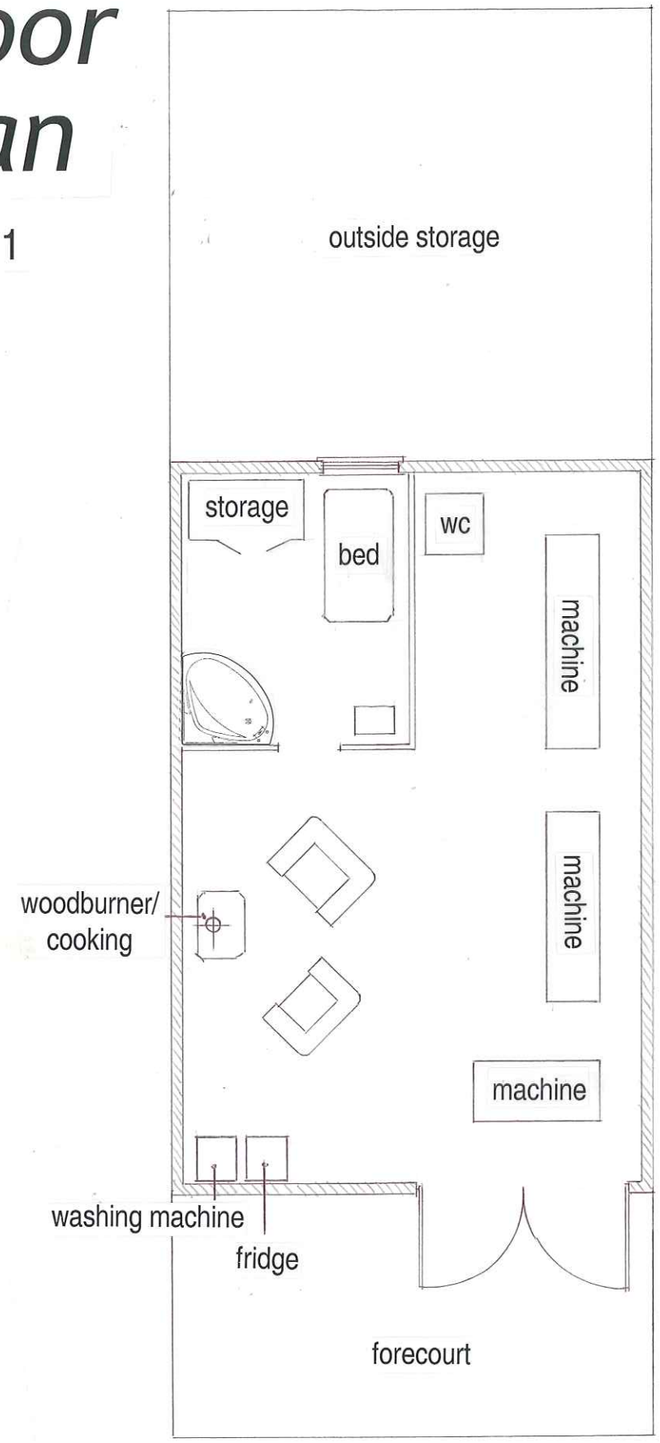

= 5M

SCALE 1 : 100 @ A3

Block plan

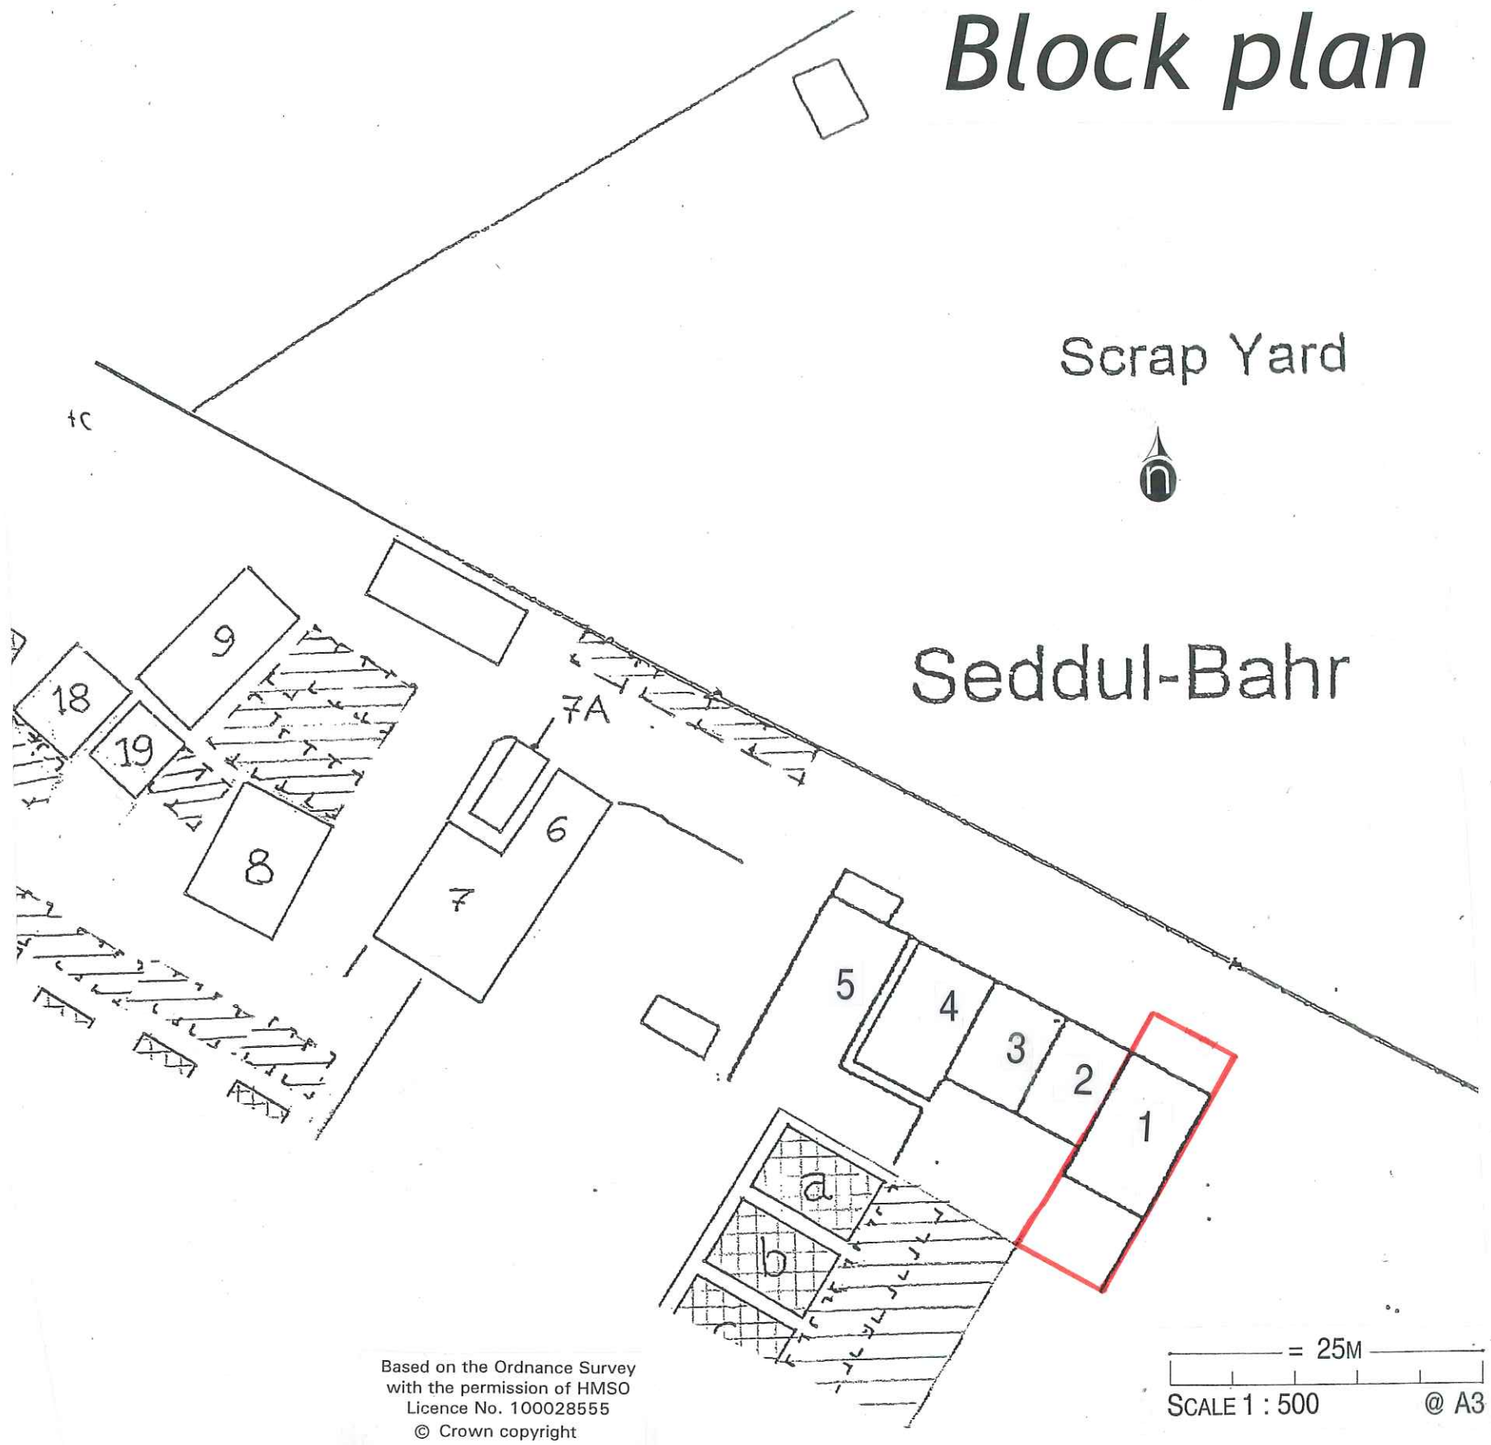

Based on the Ordnance Survey
with the permission of HMSO
Licence No. 100028555
© Crown copyright

= 25M

SCALE 1 : 500 @ A3

SOUTHERN PLANNING PRACTICE

Youngs Yard, Churchfields,
Twyford, Winchester SO21 1NN
Telephone: 01962 715770
Fax: 01962 715880
Email: info@southernplanning.co.uk
Web Site: www.southernplanning.co.uk

TITLE: Unit 1

CLIENT: JR Projects

PROJECT: Seddul-Bahr

DATE: 1/7/10

PLAN NO: E/316/C/ID/006

Note: This drawing must not be scaled (except for planning purposes) all dimensions are to be checked on site before any work begins.