
A3

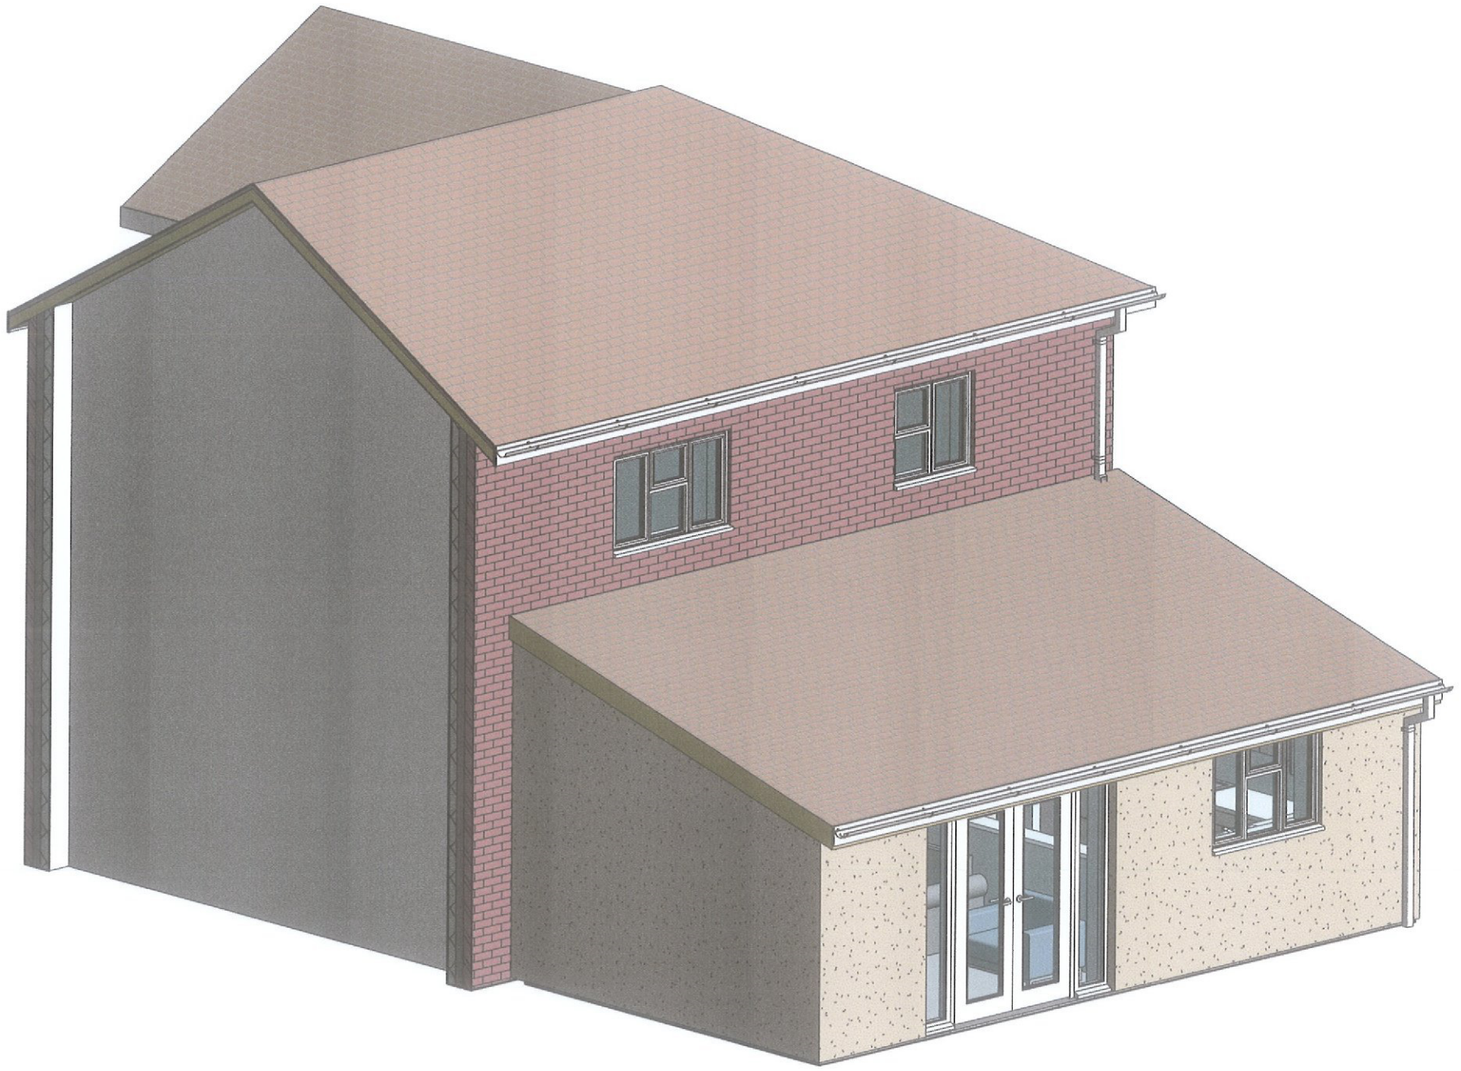

NOTES

It is the sole responsibility of the building owner to draw up all legal
agreements with adjoining property owner to cover the over hanging of any fascias, guttering, foundations or any part of the building.

REV	DESCRIPTION	DATE	AUTH	CHK'D

BR
Architectural Design
t: 07393 380853
www.brarchitecturaldesign.co.uk

PROJECT
87 Ruskin Road
Eastleigh
Hampshire

DRAWING
3D View

SCALE	DATE	AUTHOR	CHK'D
1:50 @ A3	May 2017	BR	

JOB NO.	DRAWING NO.	REV
BR014	WD09	

CLIENT REF.