ELEVATION

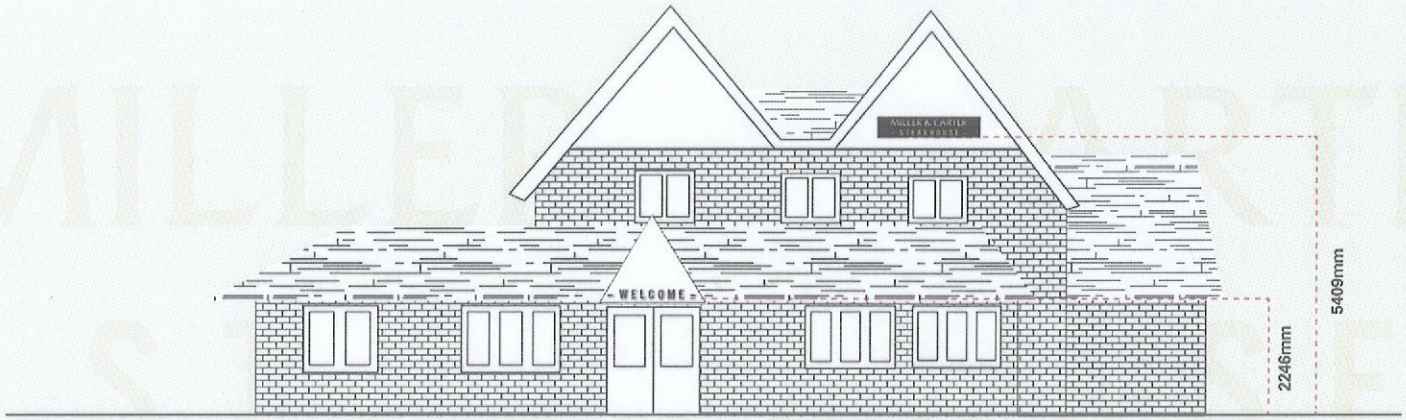

SCALE 1 : 100 0m 1m 2m 3m 4m 5m
SCALE 1 : 1 @A3

No. 24617pl01	**Client** Mitchells & Butlers	**Created** 25-04-17	**Amend**	**Typeface** Alt Gothic No3 D / FS Albert		Omega Signs Limited Newmarket Approach, Leeds, LS9 0RJ T: 0113 240 3000 F: 0113 249 2226 E: info@omega-signs.co.uk www.omega-signs.co.uk	OmegaSigns® the sign of excellence
Issue 1	**Project** Miller & Carter	**Designer** KLV	**Date**	**Colours** Black White PMS 8660 Gold			
Page 9 of 11	**Location** Windhover	**Approved** K Spachis	**Approved**	**Decorating**			

This scheme is a visual representation of our signage proposal. Sizes, colours and physical attributes of the actual signage may vary due to the limitations of the manufacturing process.
This document is the property of Omega Signs Ltd. and must not be passed on to third parties, without prior consent. Any unauthorised use of this document will result in a charge for being charged.
Copyright © Omega Signs 2016.