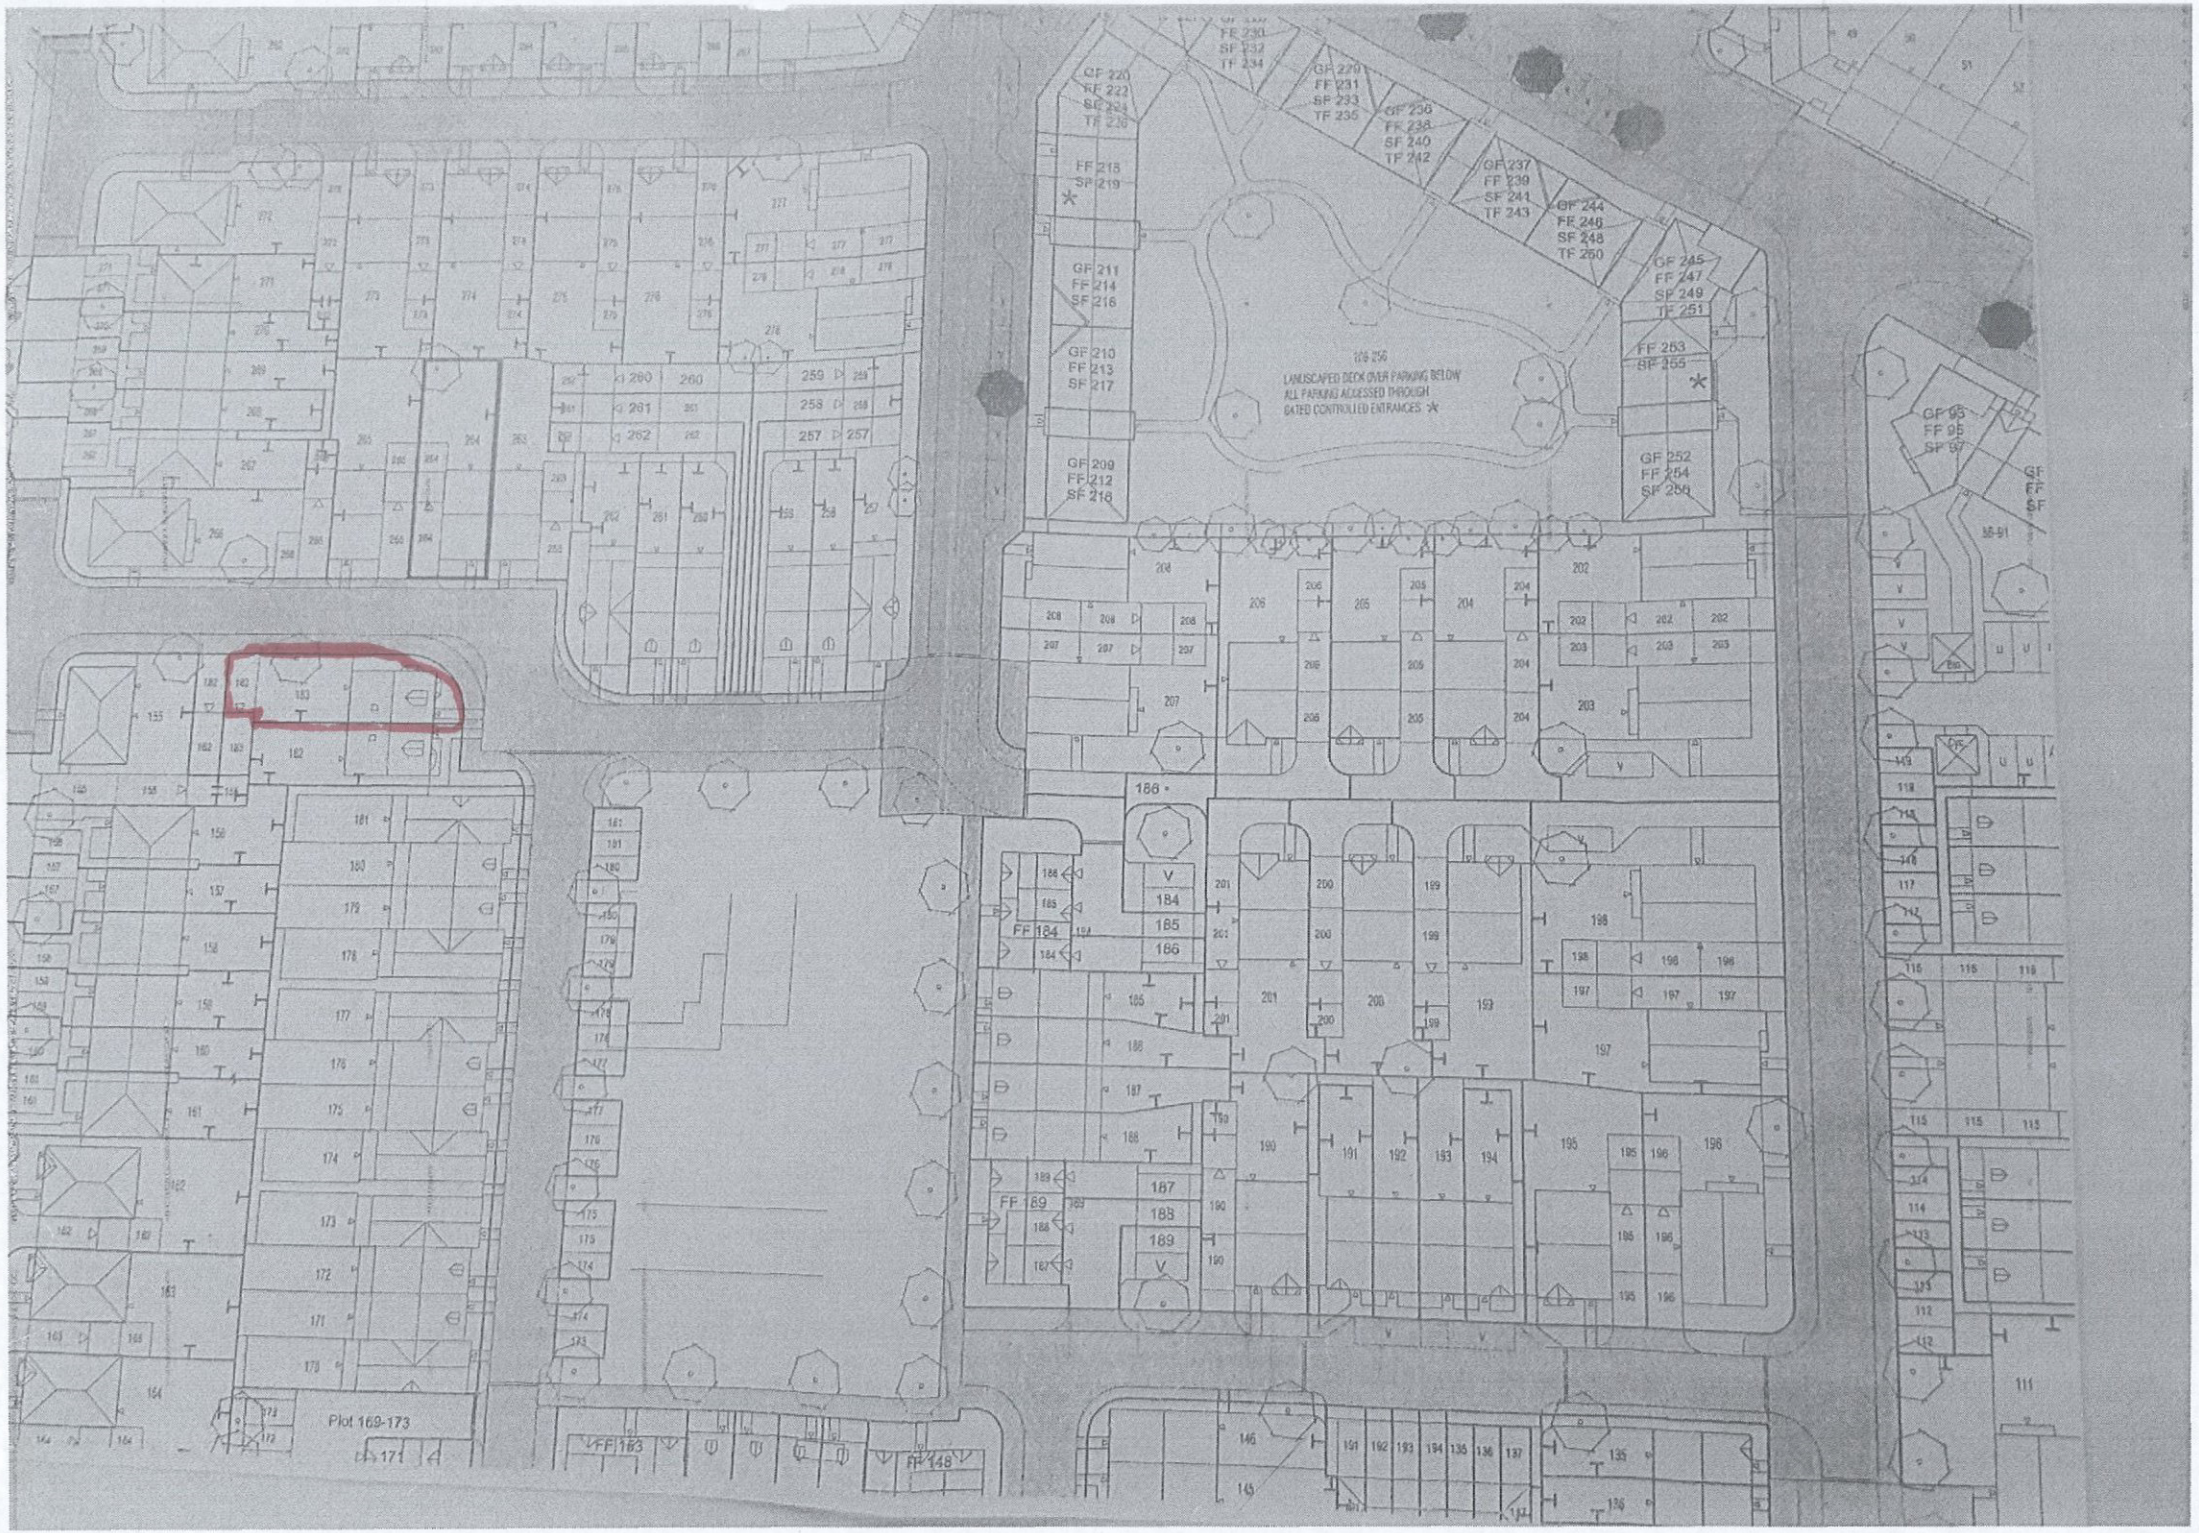
LANDSCAPED DECK OVER PARKING BELOW
ALL PARKING ACCESSED THROUGH
GATED CONTROLLED ENTRANCES
Plot 169-173