GRAHAM BARKER DESIGN LTD.
ARCHITECTURAL SERVICES
PROJECT MANAGEMENT
95 UPTON CRESCENT
NURSLING SOUTHMPTON
SO16 8AA
02380740392 07802384517
gbarkerdesigns@btconnect.com
www.grahambarkerdesign.co.uk


SITE LOCATION PLAN
AREA 2 HA
SCALE 1:1250 on A4
CENTRE COORDINATES: 447754, 107295



Supplied by Streetwise Maps Ltd
www.streetwise.net
Licence No: 100047474
01/05/2017 10:35





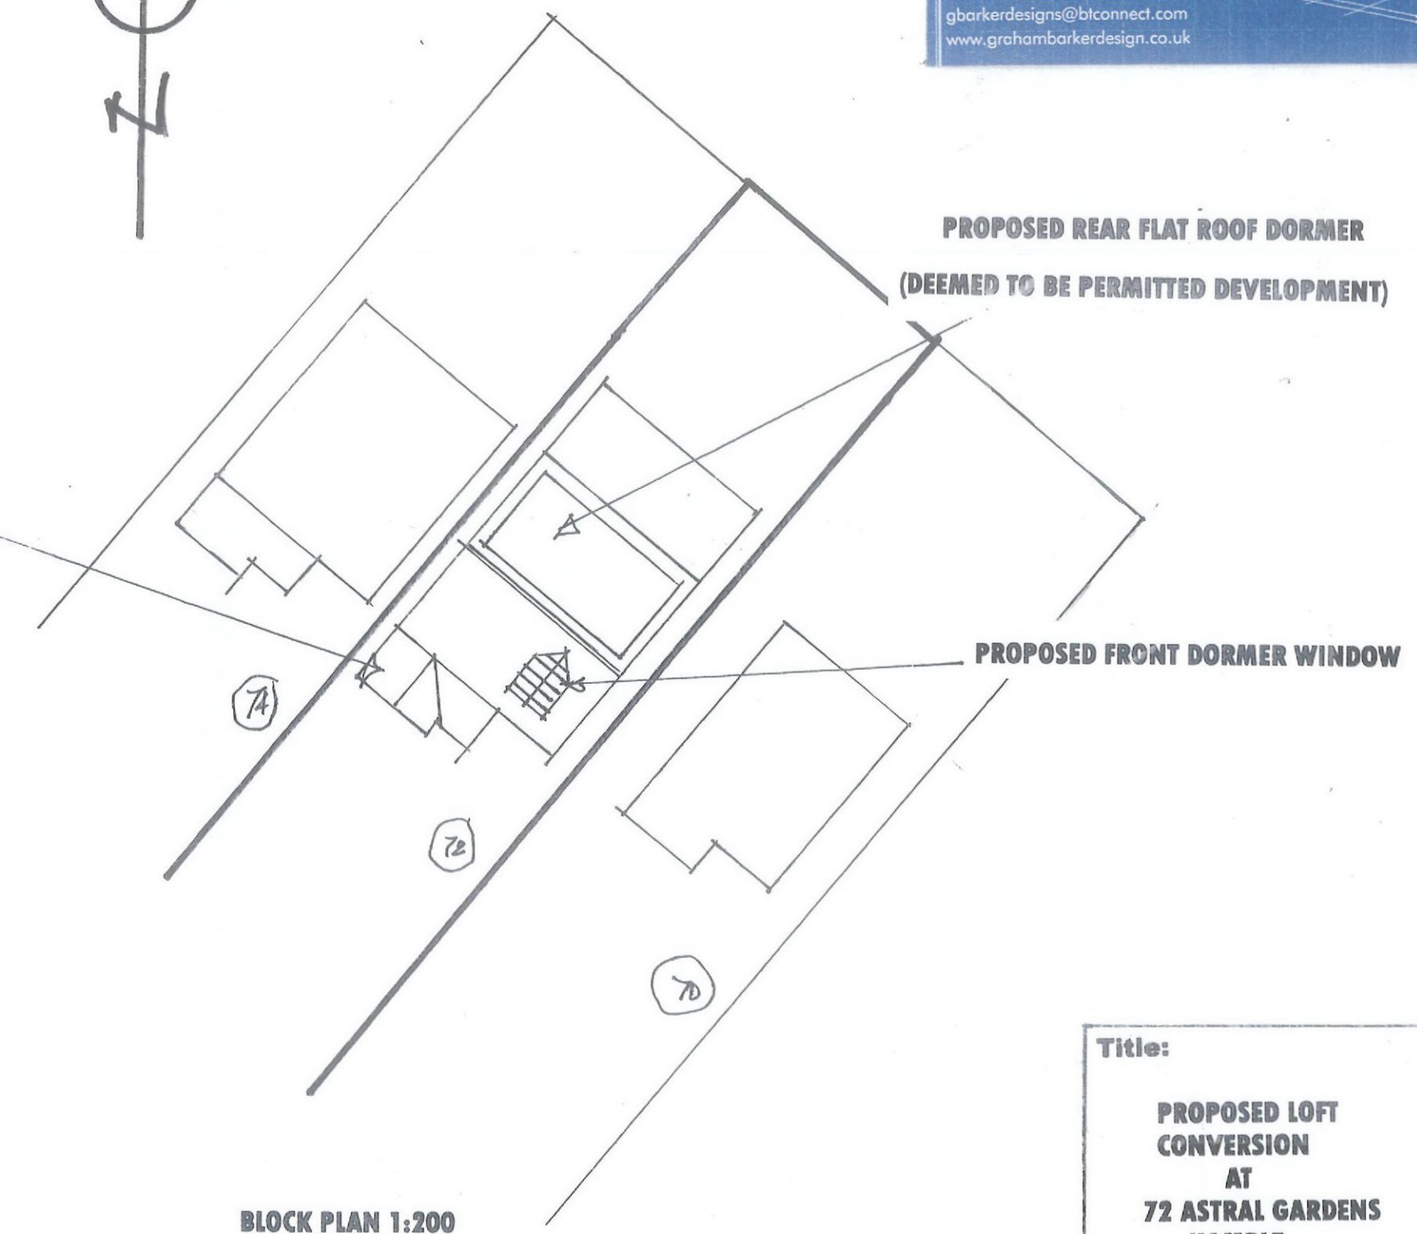

BLOCK PLAN 1:200

Title:

PROPOSED LOFT CONVERSION AT 72 ASTRAL GARDENS HAMBLE

Drwg.no	CWP/08
scale:	as stated
date:	April '17