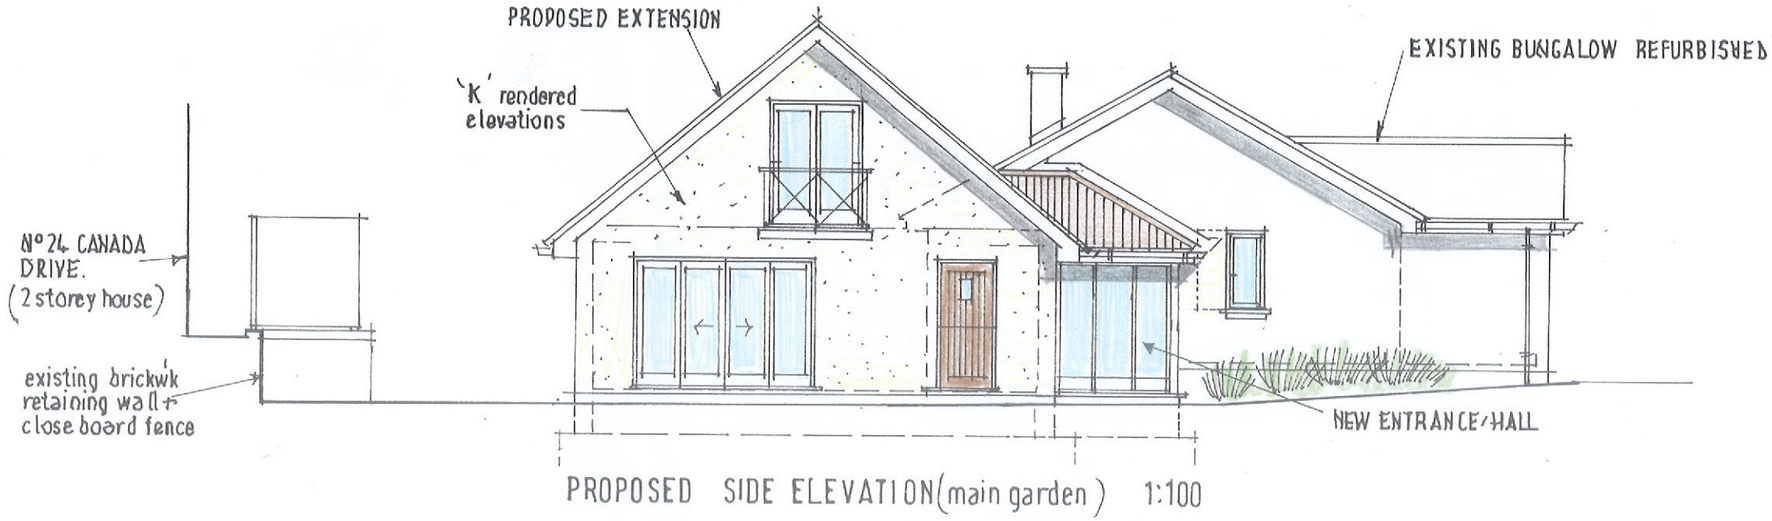

PROPOSED SIDE ELEVATION (main garden) 1:100



PROPOSED FRONT ELEVATION 1:100

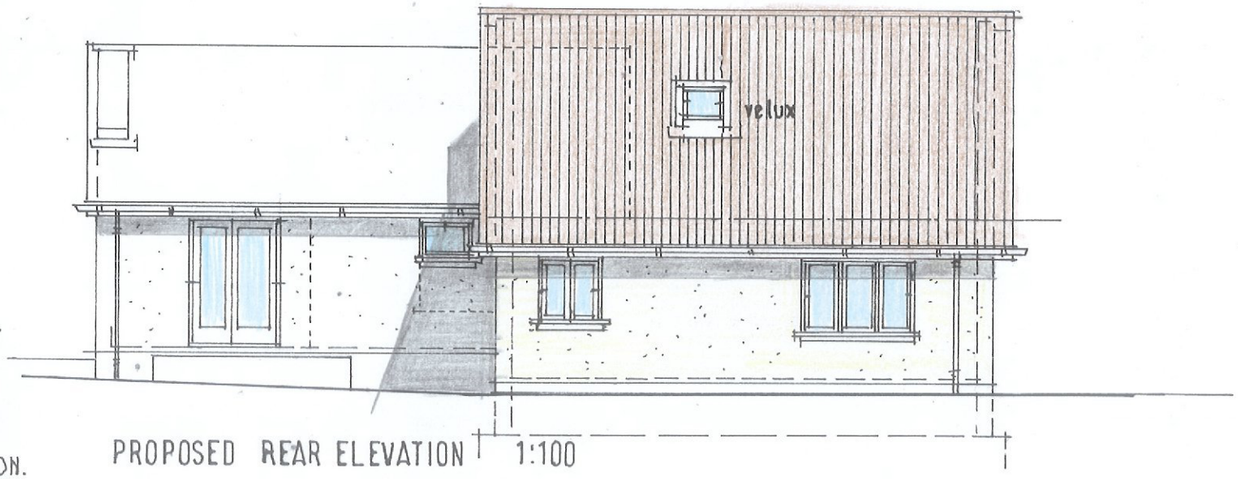

PROPOSED REAR ELEVATION 1:100



PROPOSED SIDE ELEVATION 1:100

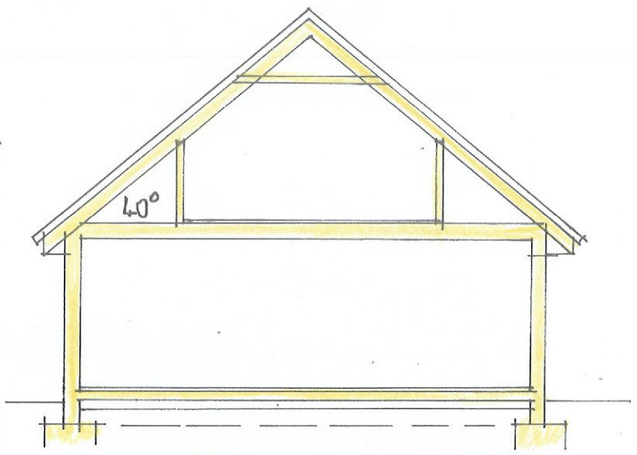

TYPICAL SECTION 1:100

0 2 4M
1 3

PROPOSED ALTERATIONS AND EXTENSION TO Nº 3 YEW TREE CLOSE, HEDGE END, NR SOUTHAMPTON SO30 4ED.

P/DRG Nº 17/VC/03