N°59 UNR.

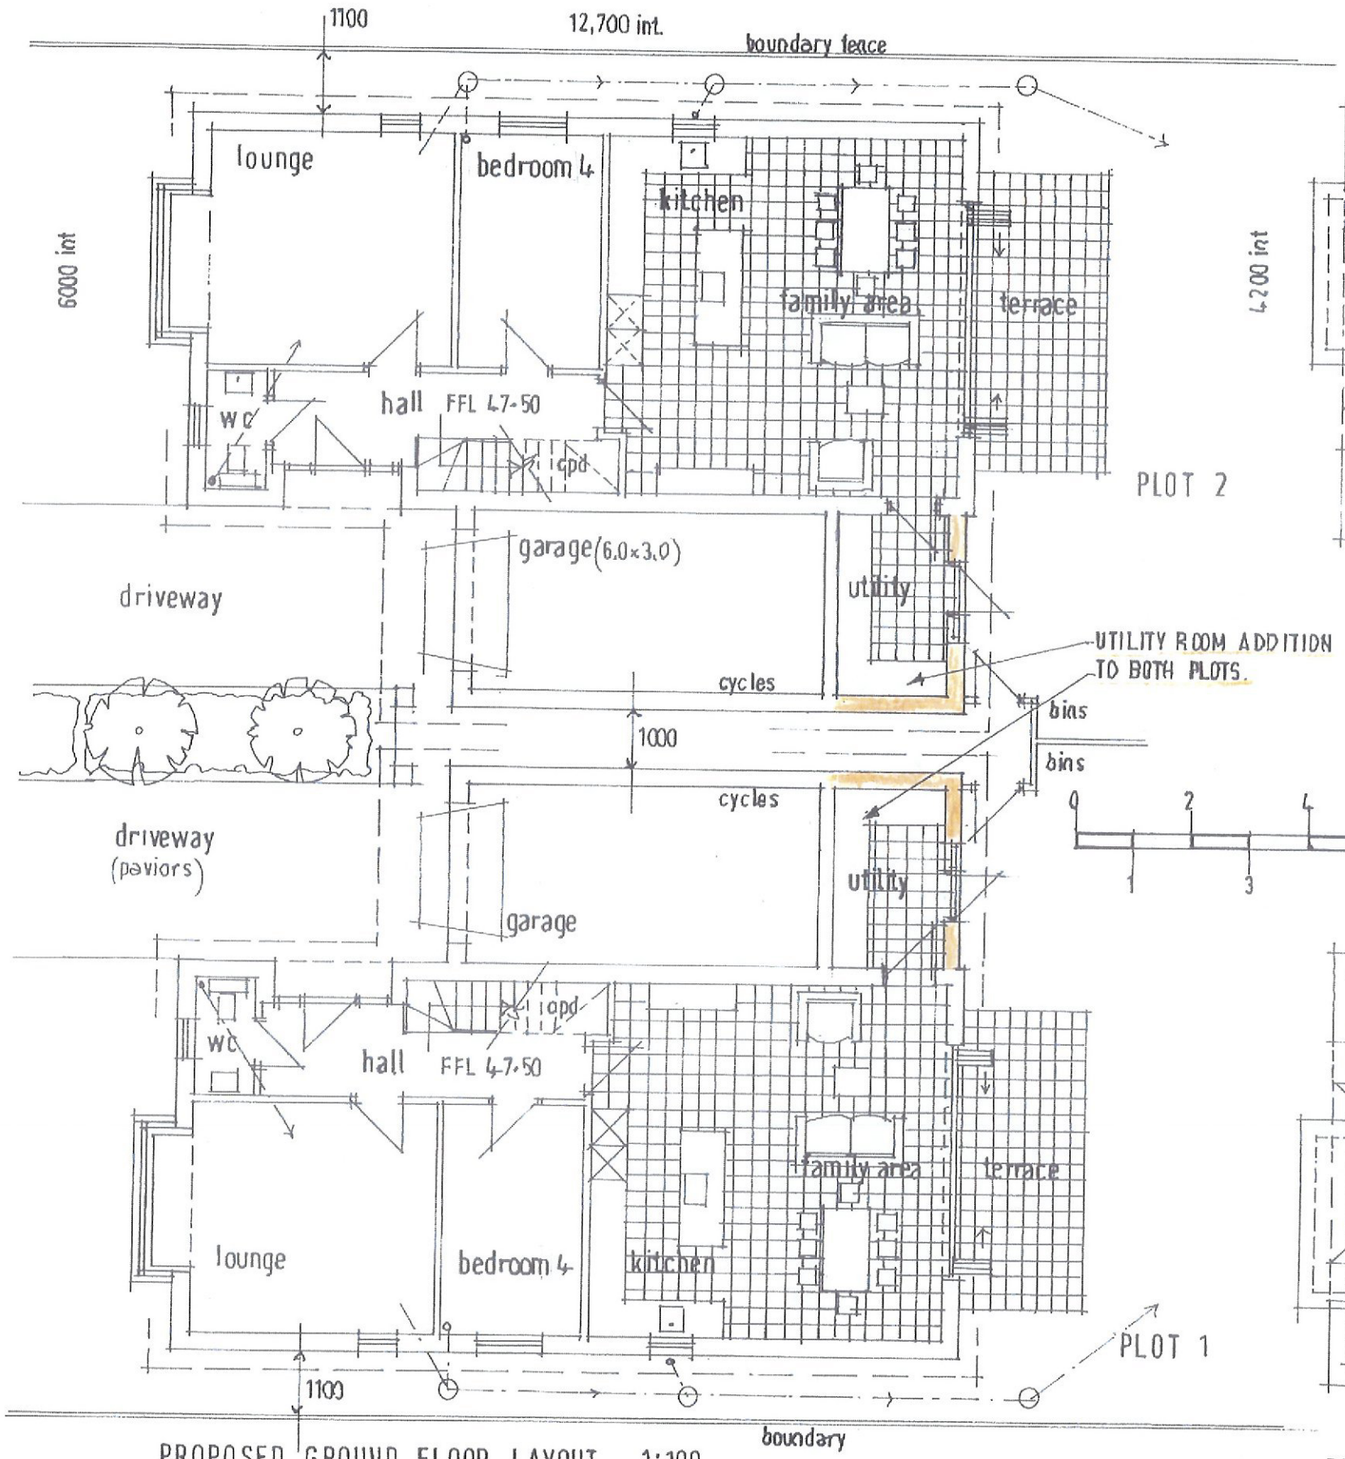

PROPOSED GROUND FLOOR LAYOUT 1:100

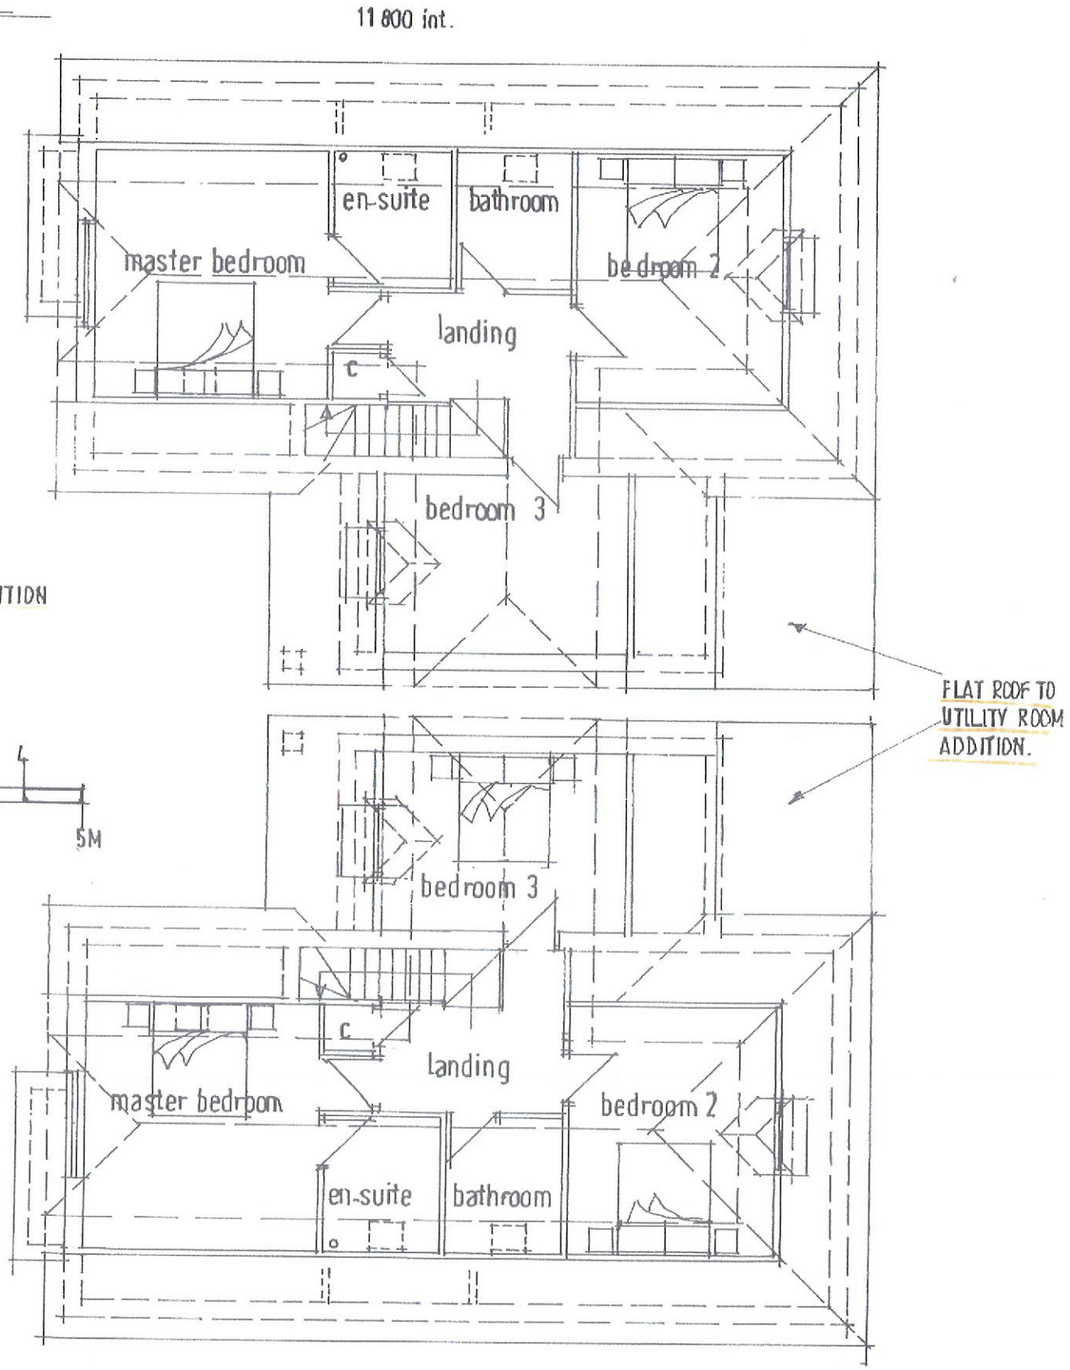

PROPOSED FIRST FLOOR LAYOUT 1:100

PROPOSED DEVELOPMENT OF 2 N° 4 BED CHALET BUNGALOWS /GARAGE AT 57 UPPER NORTHAM ROAD, HEDGE END, SOTON

PROPOSED

P/DRG N° 16/UNR/04/B