UK MAP CENTRE .com

North
25m

Scale 1:1250

Map data



© Crown copyright and database rights 2017 Ordnance Survey 100048957. The representation of road, track or path is no evidence of a boundary or right of way. The representation of features as lines is no evidence of a property boundary.

Supplied by: www.ukmapcentre.com
Serial No: 109864
Centre Coordinates: 444673,122381
Production Date: 23/02/2017 14:56:10

LOCATION PLAN

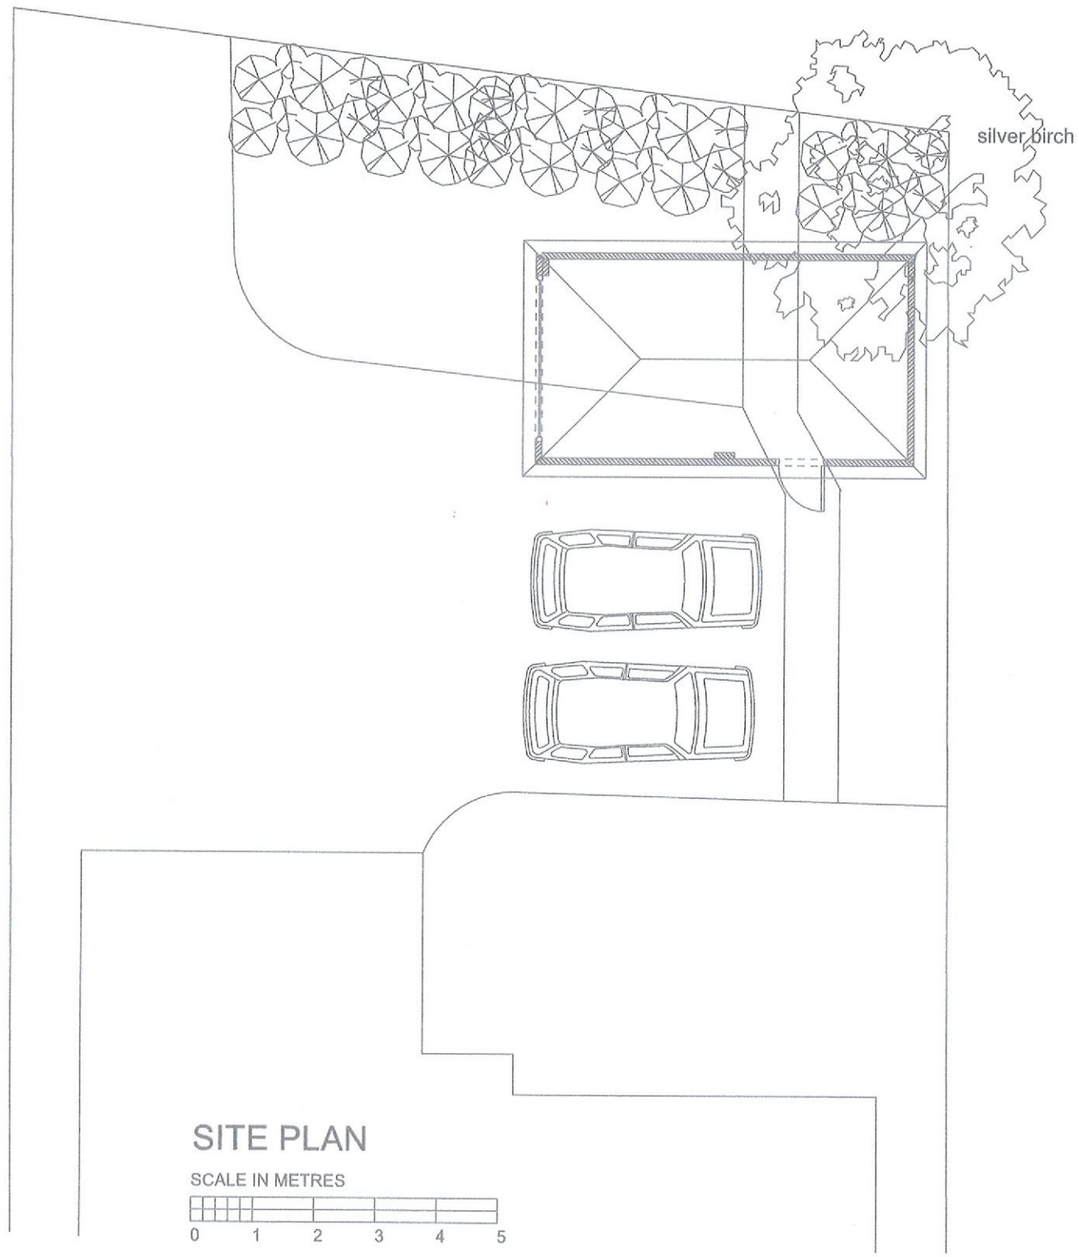

SITE PLAN

SCALE IN METRES

0 1 2 3 4 5

ANDREW JOHNS DESIGN
94 Hiltingbury Rd, Chandlers Ford, Hampshire,SO53 5NZ. Tel 02380 255529
This drawing is the copyright of Andrew Johns Design & may not be copied, altered or reproduced in any way without written authority.
Project :- New single garage
Client :- Andrew Watts & Sophie Watts
At :- 153 Kingsway, Chandlers Ford, Hampshire.
Drawing Title :- Location & site plans. 1/1250 & 1/100 at A3
Drawing Number :- 2 Date :- 18/02/2017