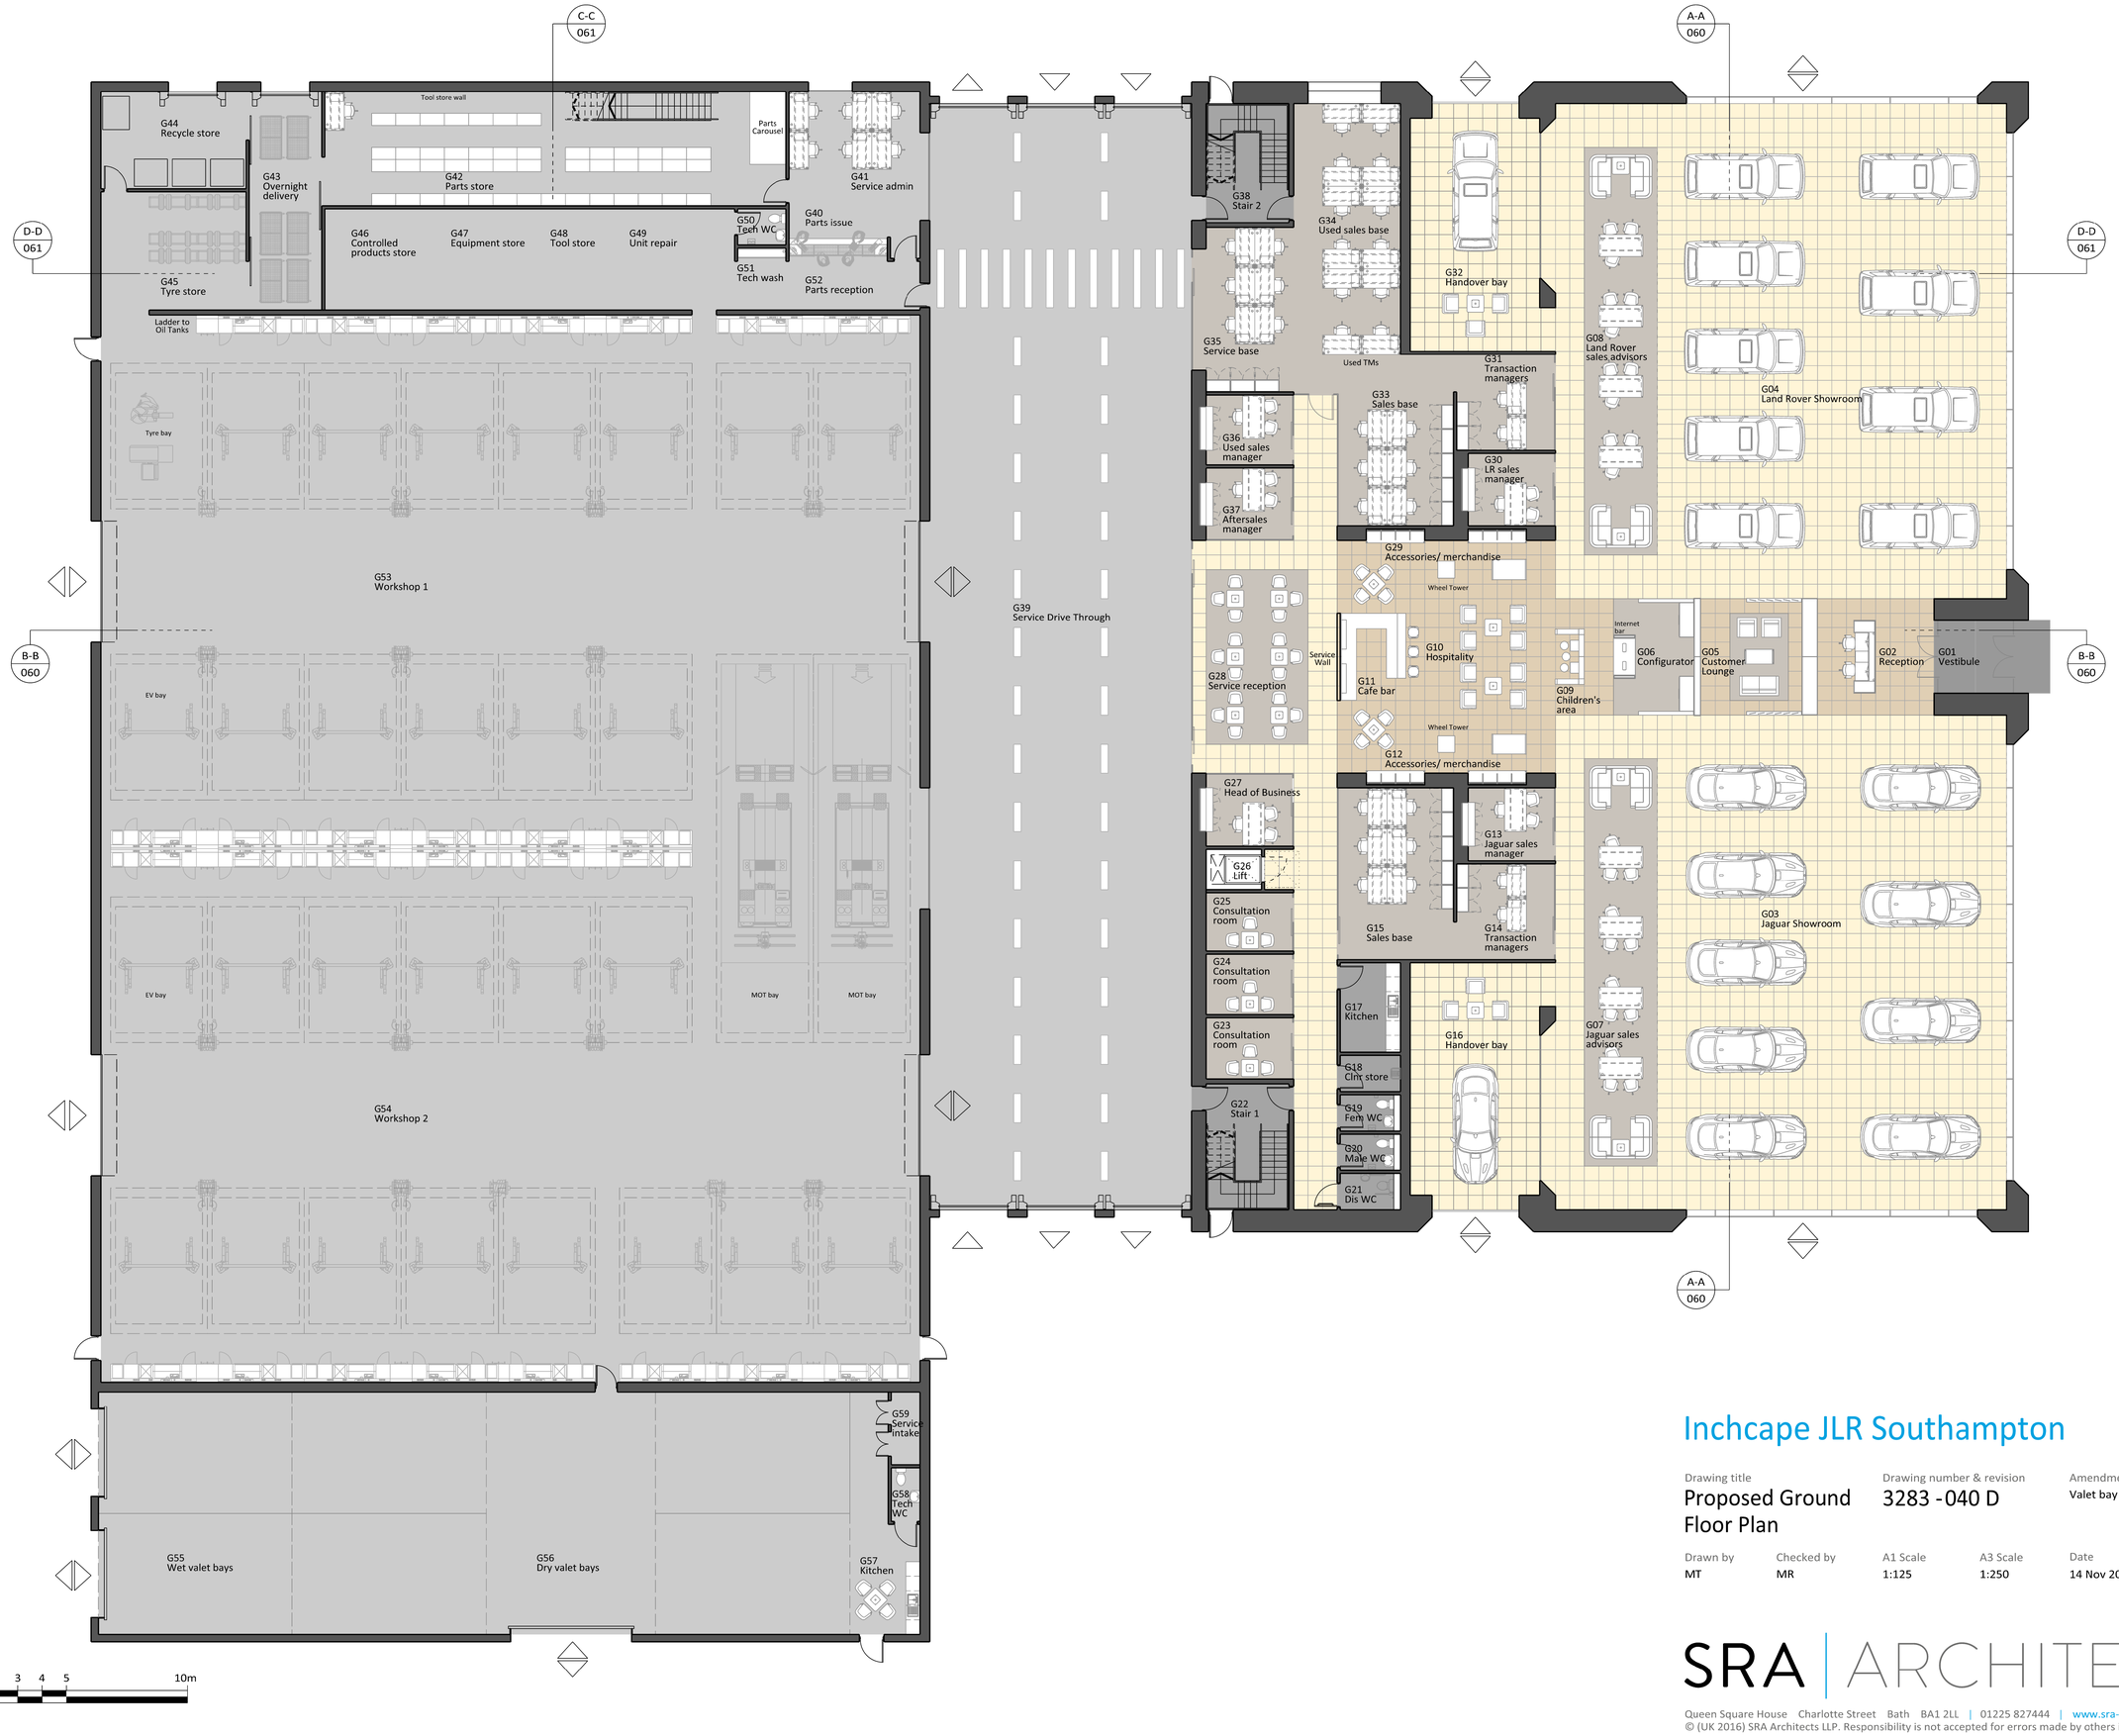

Inchcape JLR Southampton

Drawing title	Drawing number & revision	Amendments
Proposed Ground Floor Plan	3283 -040 D	Valet bay arrangement amended

Drawn by	Checked by	A1 Scale	A3 Scale	Date	Status
MT	MR	1:125	1:250	14 Nov 2016	Planning

SRA | ARCHITECTS

Queen Square House Charlotte Street Bath BA1 2LL | 01225 827444 | www.sra-architects.co.uk
© (UK 2016) SRA Architects LLP. Responsibility is not accepted for errors made by others in scaling from this drawing.