


SOUTH EAST ELEVATION SCALE 1:100


NORTH EAST ELEVATION SCALE 1:100

NORTH WEST ELEVATION SCALE 1:100

SOUTH WEST ELEVATION SCALE 1:100

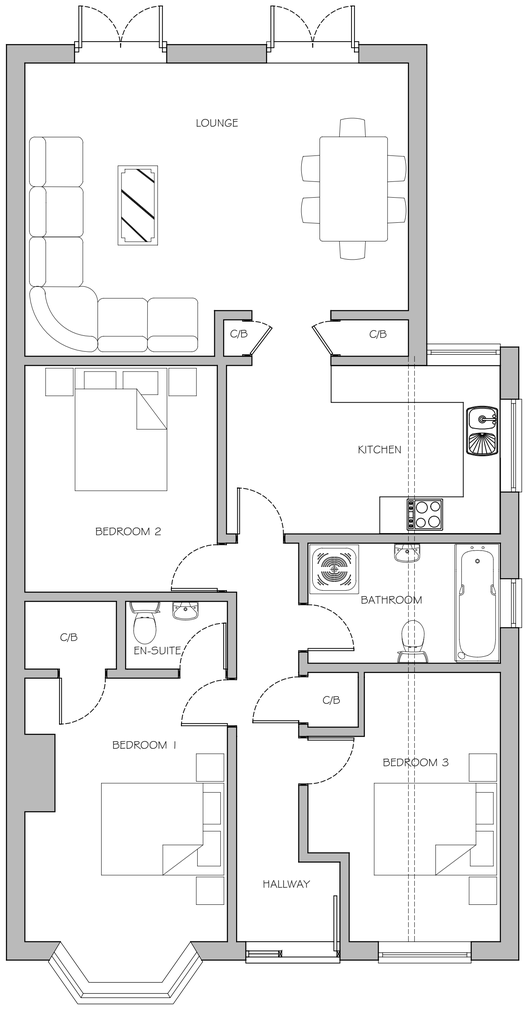

GROUND FLOOR PLAN (Scale 1:50)

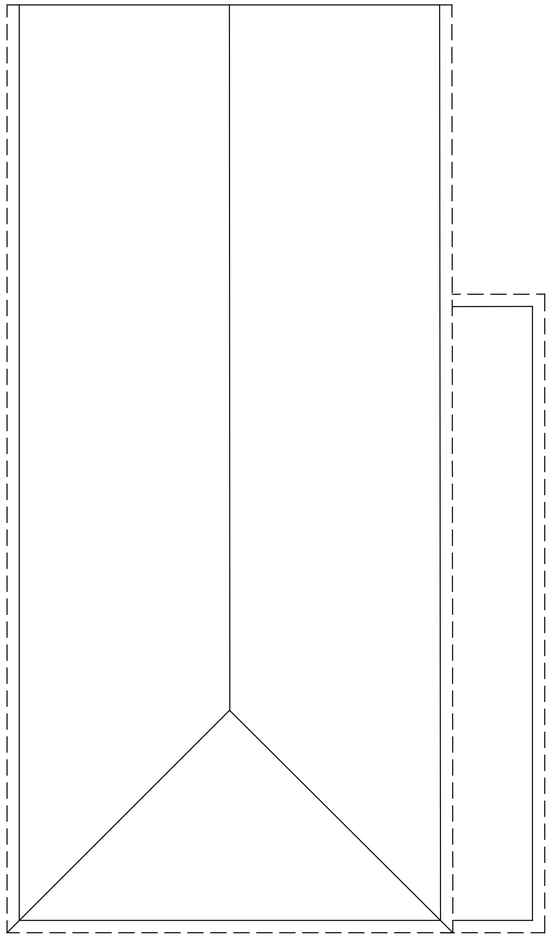


ROOF PLAN (Scale 1:50)



BLOCK PLAN (Scale 1:500)

Ordnance Survey (c) Crown Copyright 2014. All rights reserved. Licence number 100022432

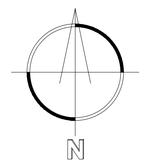

Rev	Description	Date	Drawn

Company:
MARCUS JAMES
ARCHITECTURAL DESIGN & DEVELOPMENT
(023) 81 946 164 / 07771964926
info@mjarchitecture.co.uk

Project:
Mr & Mrs Orchard
18 Boyatt Crescent
Eastleigh
SO50 4LP

Drawing Title:
PROPOSED, FLOOR PLANS, ELEVATIONS, ROOF PLAN & BLOCK PLAN

Date:	Scale:	Drawn By:
SEPTEMBER 2016	AS SHOWN @ A1	MJ

Drawing No:	Revision:
101	

SCALE 1:5 0 50 100 150 200 mm

SCALE 1:10 0 100 200 300 400 mm

SCALE 1:20 0 200 400 600 800 mm

SCALE 1:50 0 0.5 1 1.5 2 m

SCALE 1:100 0 1 2 3 4 m

SCALE 1:200 0 2 4 6 8 m

SCALE 1:500 0 5 10 15 20 m

SCALE 1:1250 0 10 20 30 40 50 m