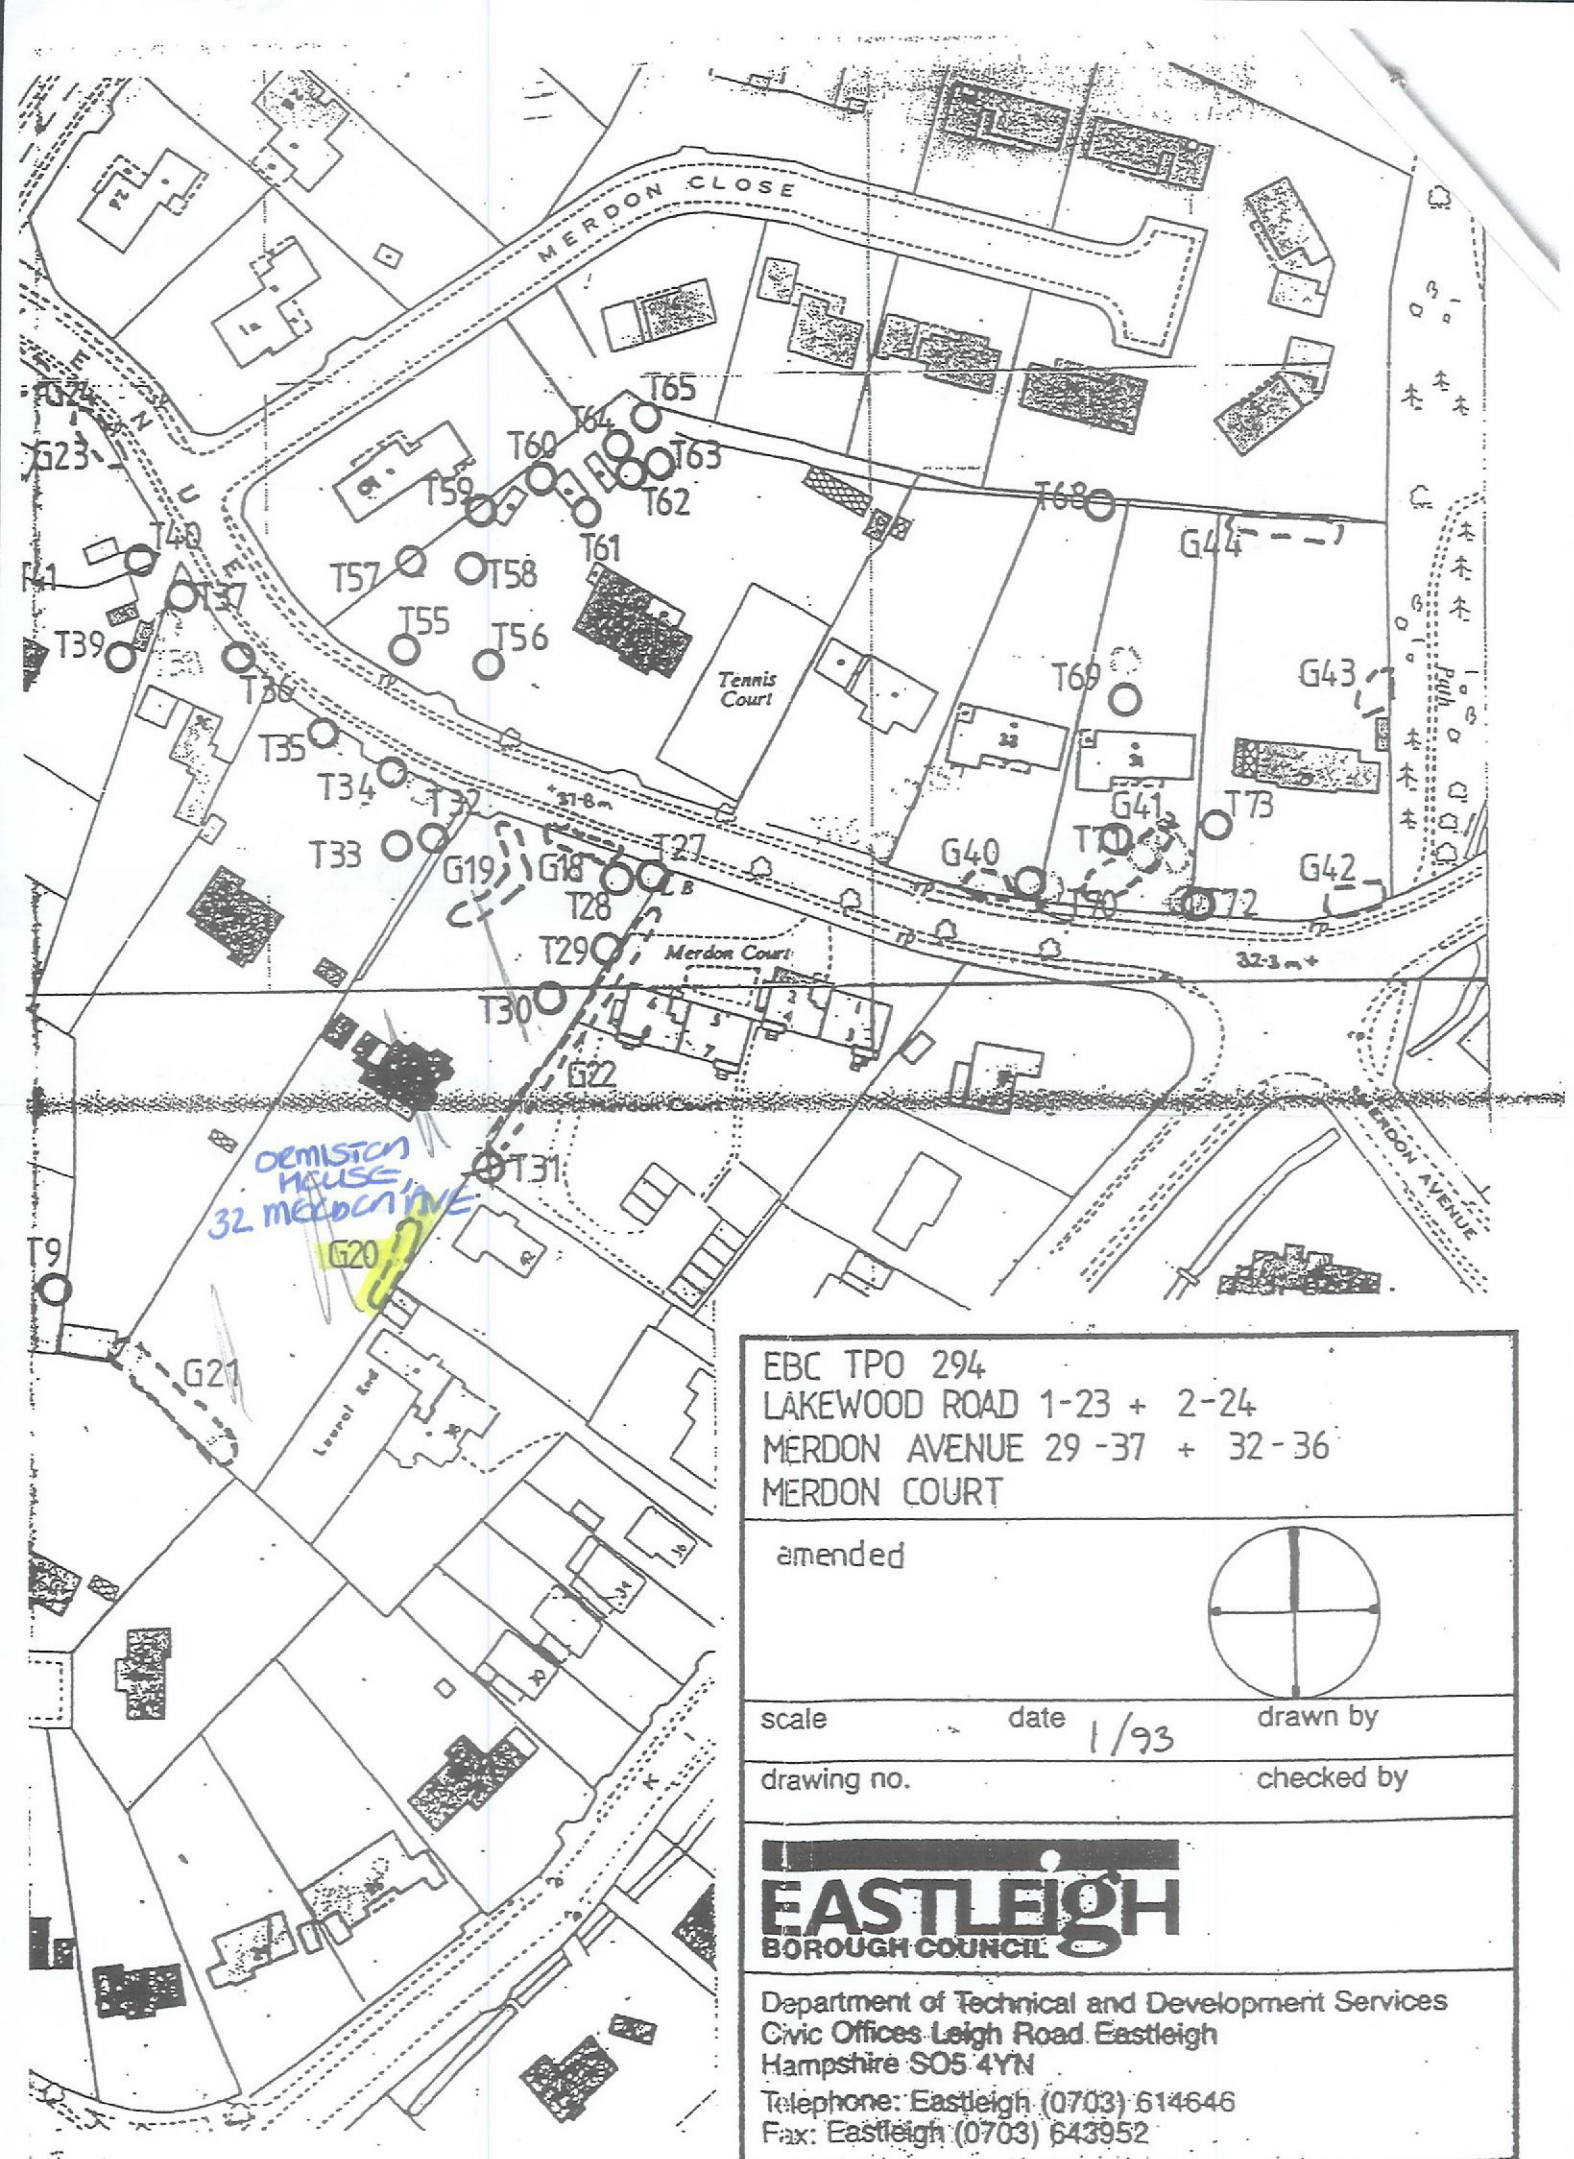


EBC TPO 294
LAKEWOOD ROAD 1-23 + 2-24
MERDON AVENUE 29-37 + 32-36
MERDON COURT

amended

scale

date 1/93

drawn by

drawing no.

checked by

EASTLEIGH BOROUGH COUNCIL

Department of Technical and Development Services
Civic Offices Leigh Road Eastleigh
Hampshire SO5 4YN
Telephone: Eastleigh (0703) 614646
Fax: Eastleigh (0703) 643952