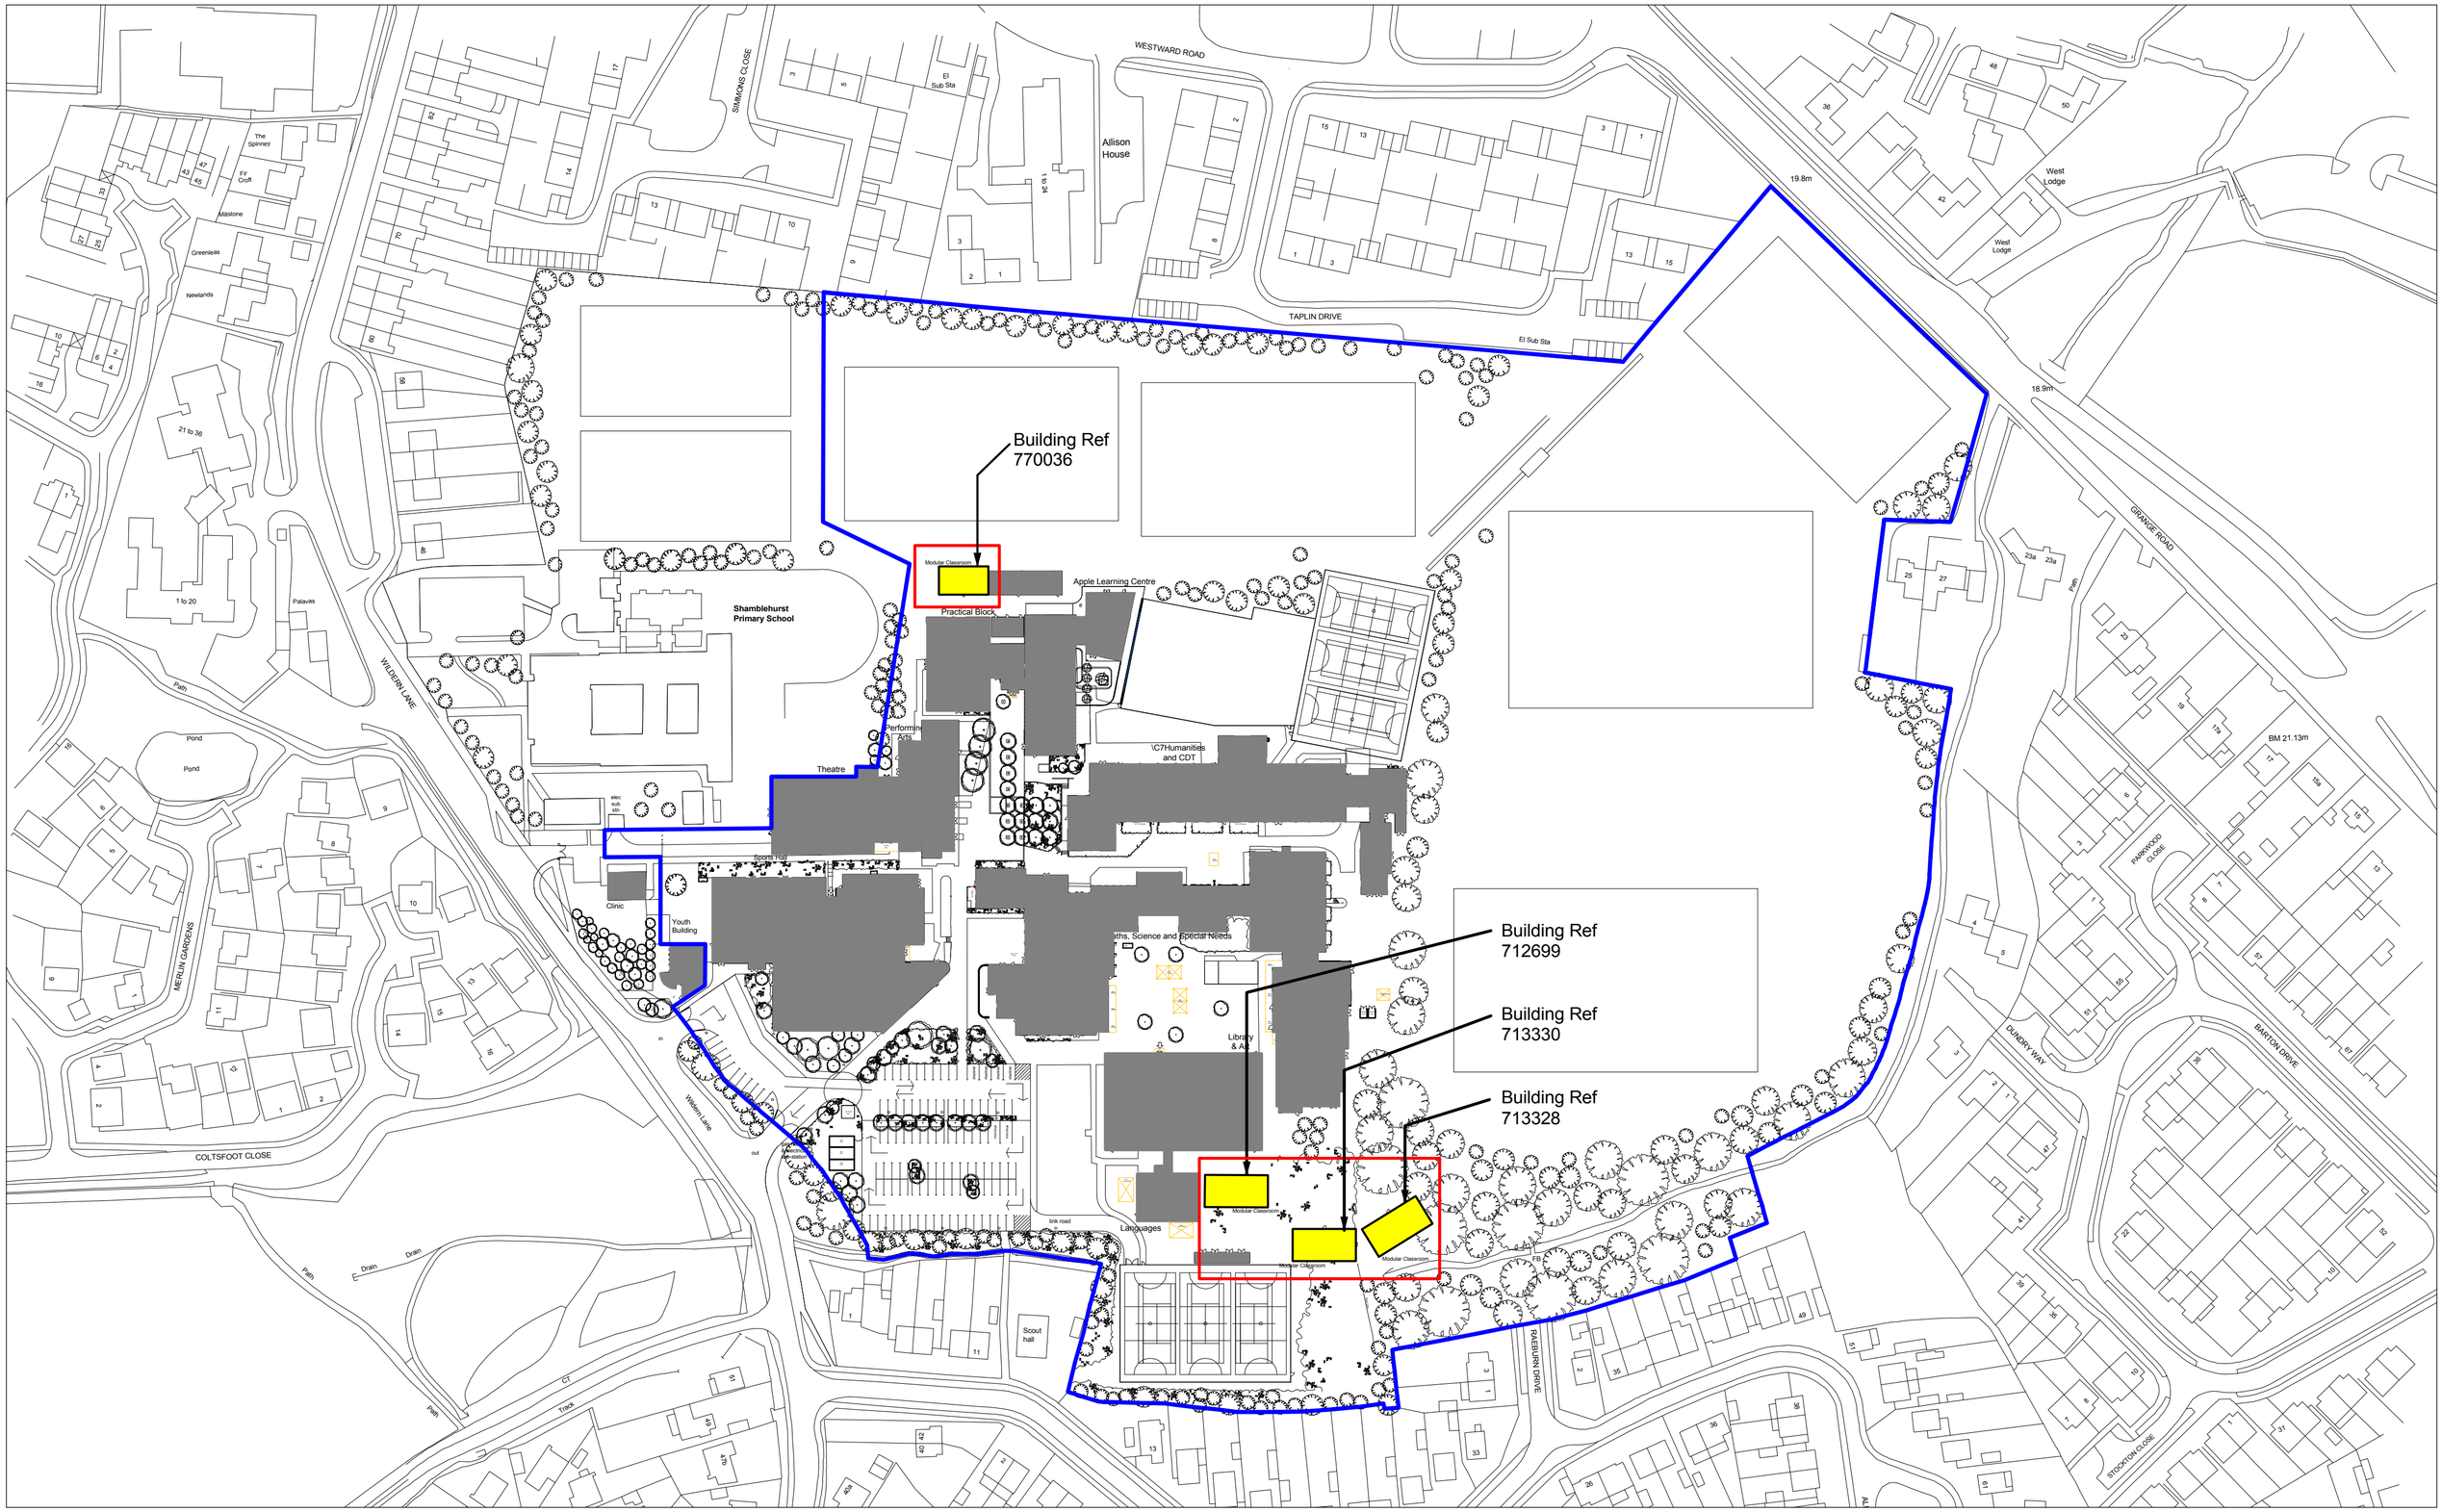

School Boundary

Single Storey Modular Classroom

0 25m 50m

Hampshire County Council

Property, Business and Regulatory Services
Three Minsters House
76 High Street, Winchester SO23 8UL.
tel: (01962) 847801

Notes

This drawing is © copyright Hampshire County Council 2007. No unauthorised reproduction permitted. All rights reserved

No dimensions to be scaled from this drawing

Site Plan is reproduced from Ordnance Survey material with the permission of Ordnance Survey on behalf of the controller of Her Majesty's Stationery Office © Crown copyright. Unauthorised reproduction infringes Crown Copyright and may lead to prosecution or civil proceedings. LA076651, 2007

PROJECT
Wildern Secondary School
Wildern Lane, Hedge End,
SO30 4EJ

SHEET CONTENTS
Location Plan of Four Modular Classrooms
770036, 712699, 713328 & 713330

SCALE	DATE	DRAWN.	DRAWING No.	REVISION
@ A2 1:1250 @ A3 1:2500	July 2016	AcD	41270 -100 FILE REF. *FILE REF.*	A