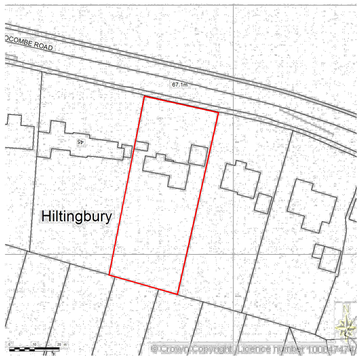


existing location plan 1:1250

Supplied by Streetwise Maps Ltd
www.streetwise.net
Licence No: 100047474
14:35:59 04/01/2016

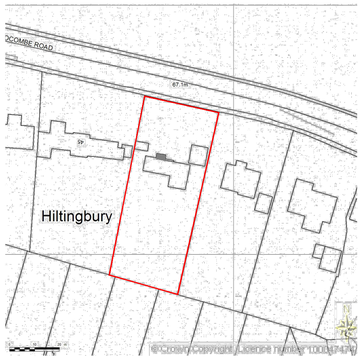


proposed location plan 1:1250

Supplied by Streetwise Maps Ltd
www.streetwise.net
Licence No: 100047474
14:35:59 04/01/2016

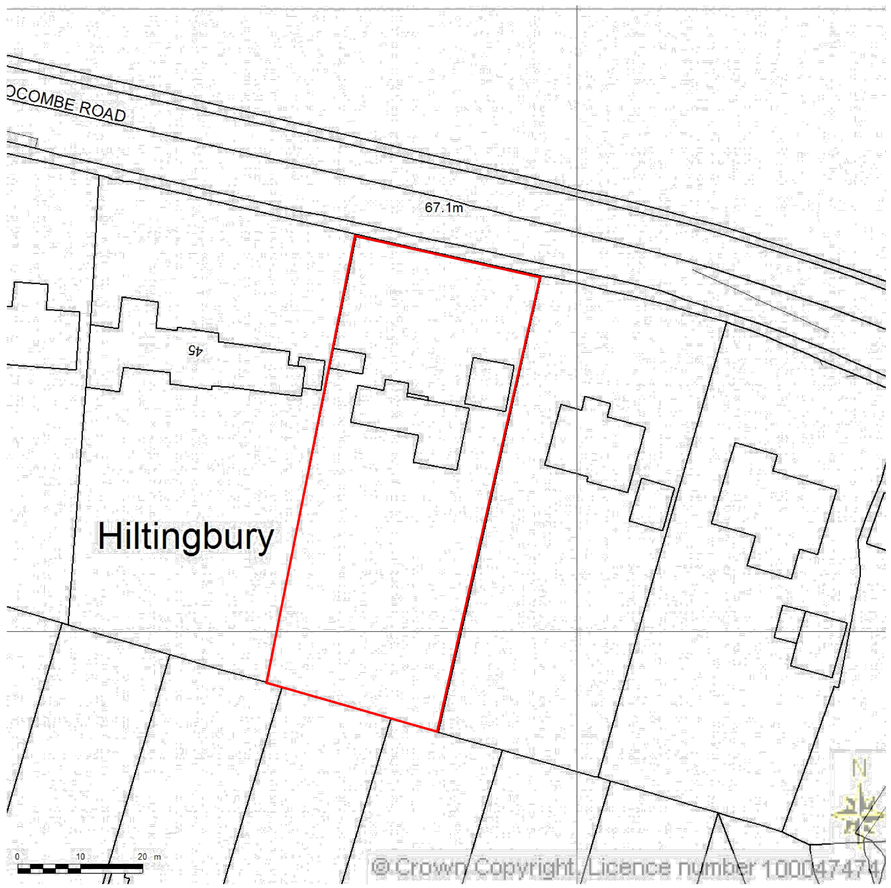


Supplied by Streetwise Maps Ltd
www.streetwise.net
Licence No: 100047474

existing block plan 1:500

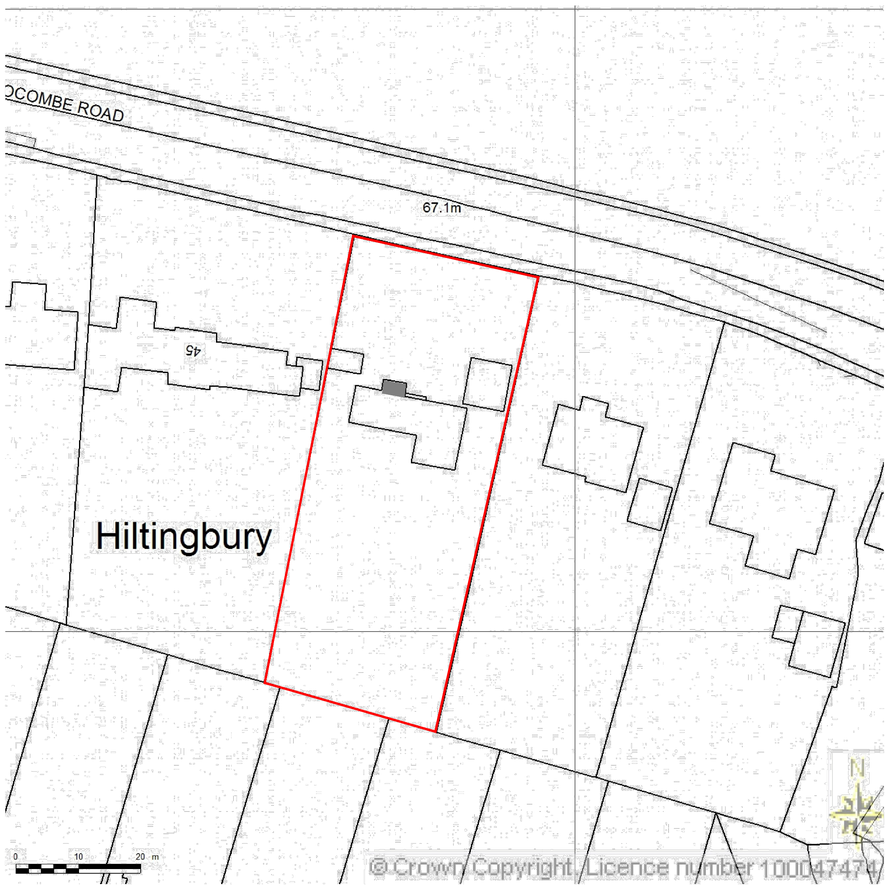


Supplied by Streetwise Maps Ltd
www.streetwise.net
Licence No: 100047474

proposed block plan 1:500

THIS DRAWING MAY ONLY BE SCALED FOR THE PURPOSE OF PLANNING PERMISSION

THIS IS A PLANNING DRAWING AND IS NOT SUITABLE FOR CONSTRUCTION PURPOSES

0 12.5m 25m 50m
1:1250 1cm = 12.5m

0 5m 10m 20m
1:500 1cm = 5m

| REVISION | DESCRIPTION | DATE |
|---|---|---|

43 Hocombe Road
Chandlers Ford

PROJECT

CLIENT: Mr & Mrs Convey

DRAWING: EXISTING & PROPOSED BLOCK & LOCATION PLANS

NO: **1522/E/02**

DATE: December 2015

SCALE: 1:500, 1:1250

DRAWN BY: LW CHECKED BY: LW

bizzy blue design ltd
riba chartered architects

the design chapel
cemetery road
southampton
SO15 7NN

t : 01794 524200
e: enquiries@bizzybluedesign.com

© Bizzy Blue Design