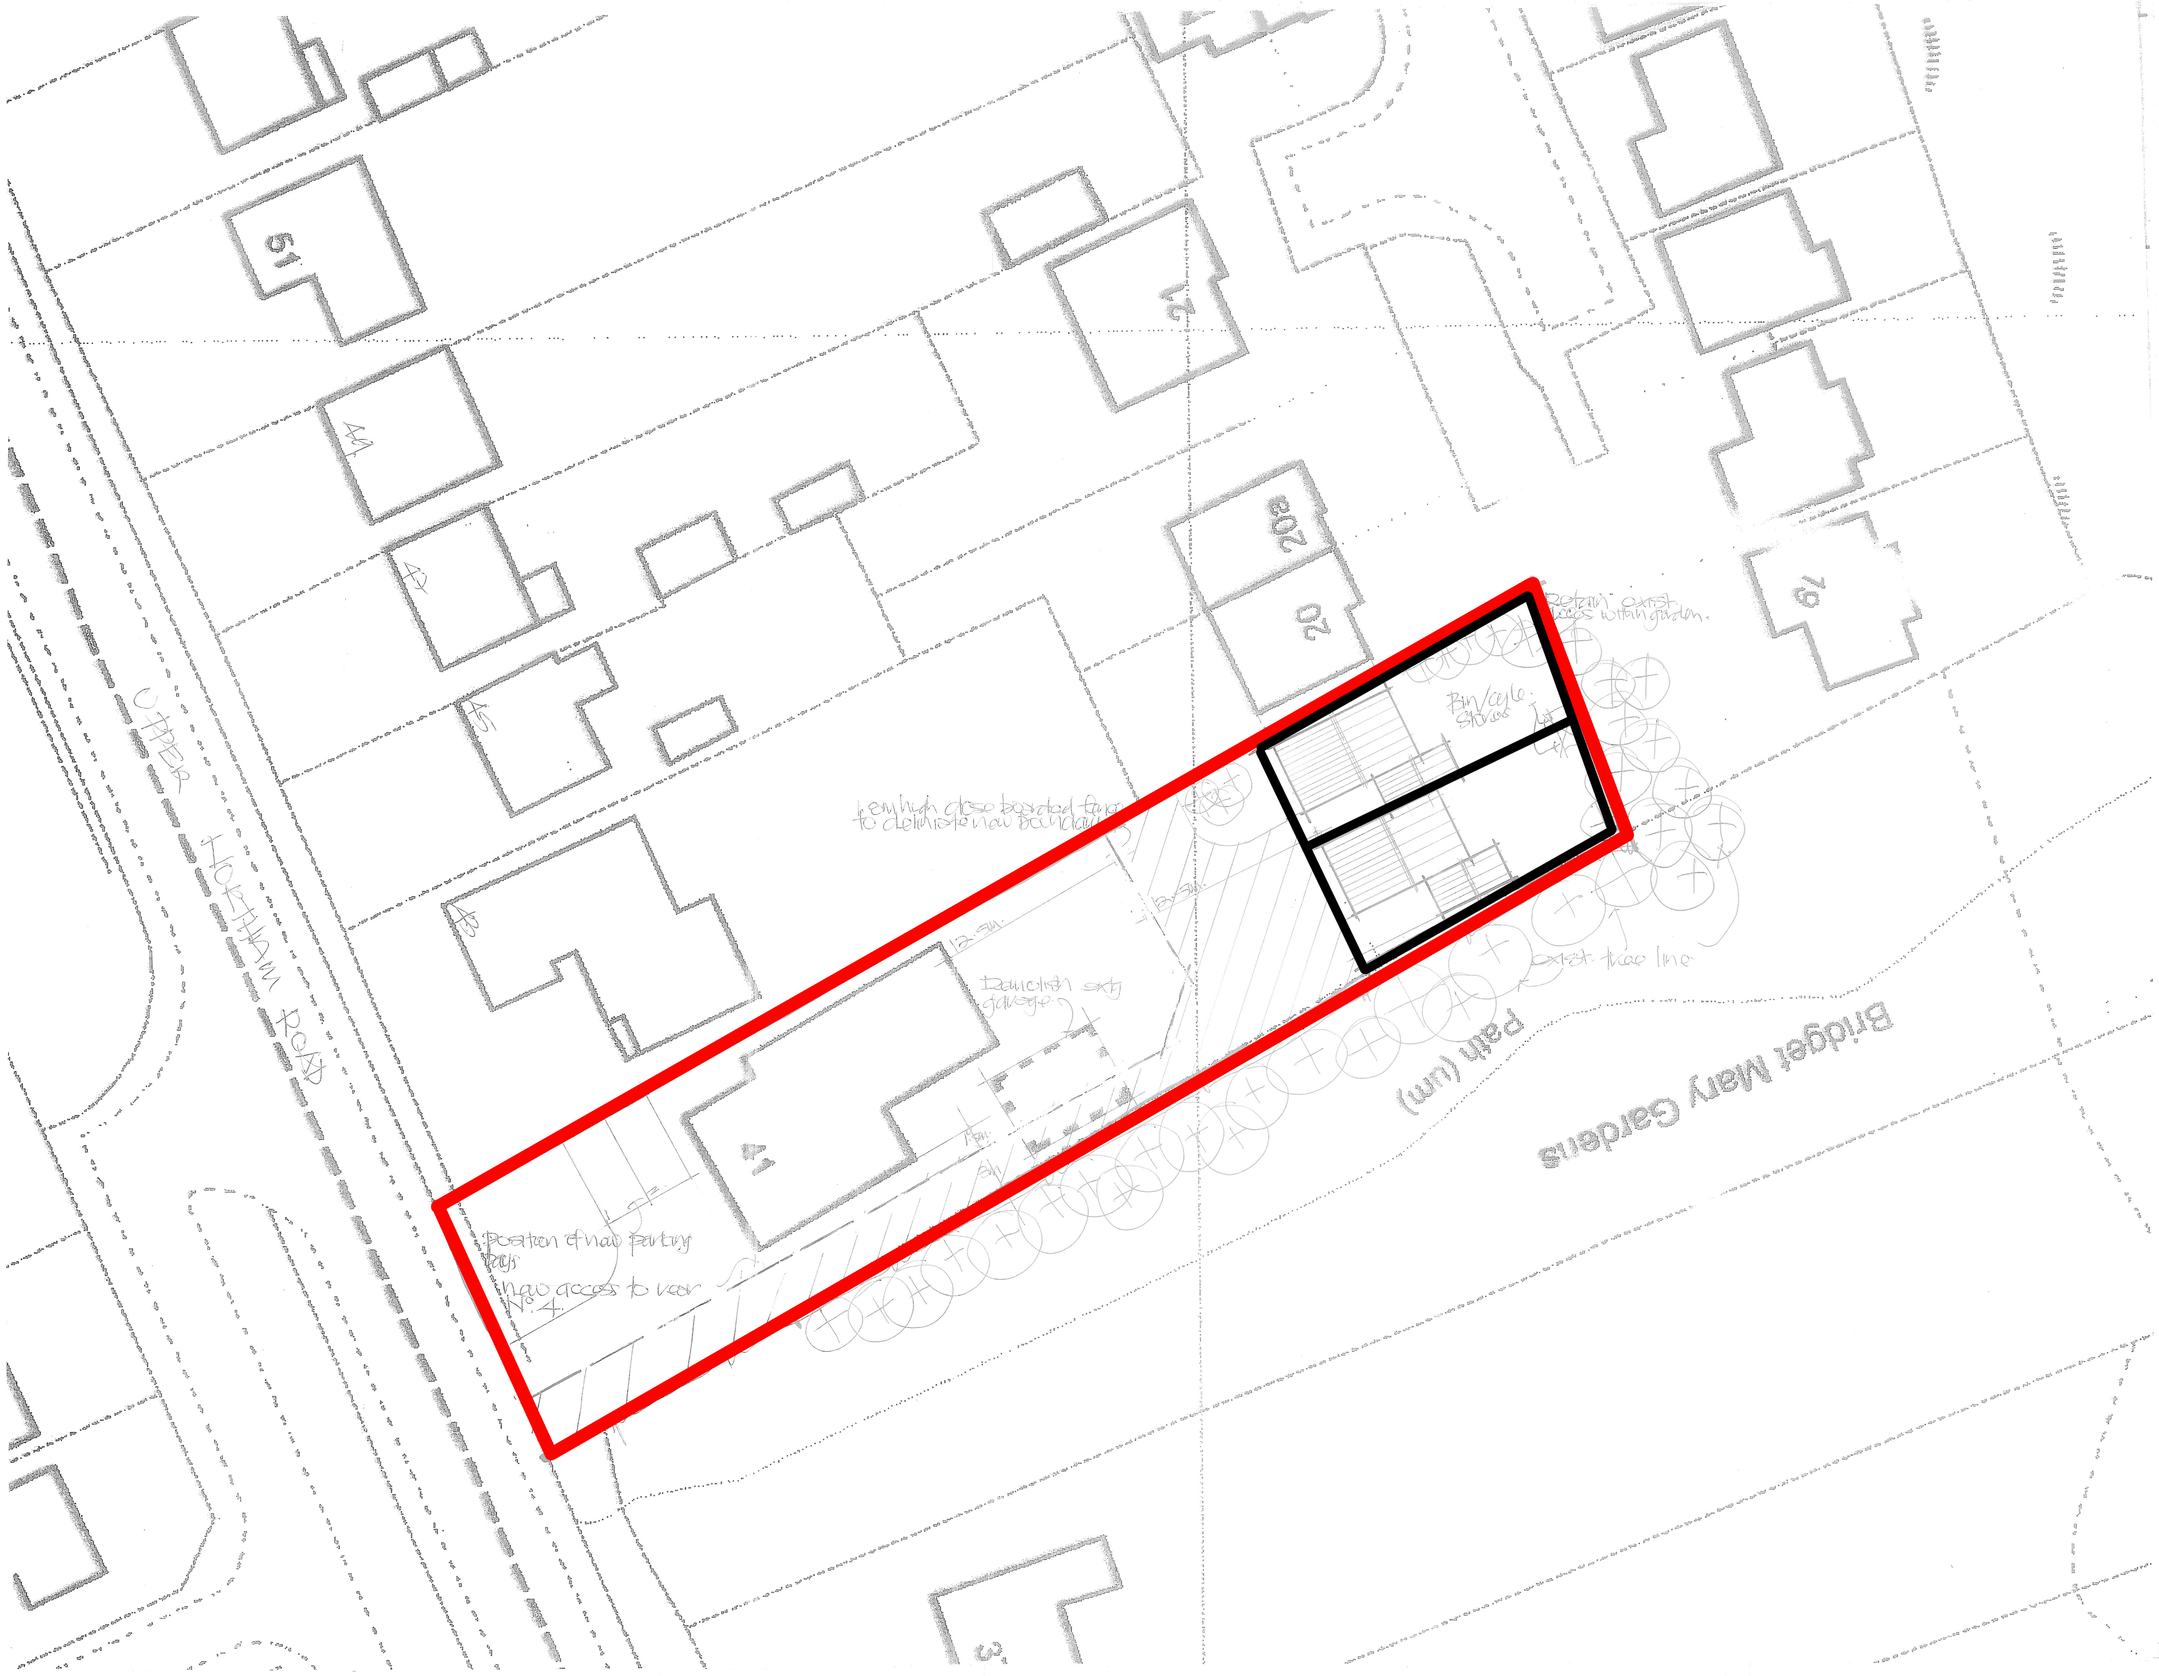

NOTES:
All dimensions must be checked on site and not scaled from this drawing.

	Date	Revisions
A		

© copyright

Client
MR & MRS. A. DUELL

Job Title
2 No. TWO BEDROOM HOUSES WITHIN GARDEN OF 41, UPPER NORTHAM RD HEDGE END, HANTS

Drawing Title
SITE LAYOUT

Scale
1:250

Date
AUGUST 2013

Drawn by
[illegible]

Drg No.
ADS/013/054.

Rev.

A PRODUCT OF THE UNO RANGE-ARCHITECT CAT. No 7311

594 x 841mm A1