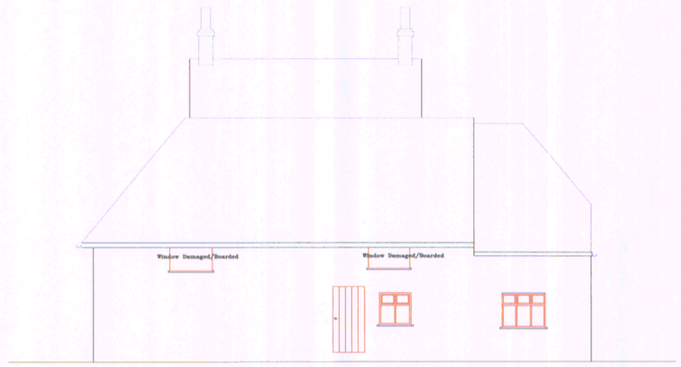

South Elevation



West Elevation



North Elevation



East Elevation

CHELTENHAM BOROUGH COUNCIL
DEVELOPMENT CONTROL SERVICE
APP. No. 11/68403
Date 30 DEC 2010
Decision:

NOTE:
Drawing is for illustrative purposes only

BOVIS HOMES

Land Survey Dept.
The Manor House, North Ash Road,
New Ash Green, Longfield,
Kent, DA3 8HQ Tel: 01474 872427

Site
HEDGE END - WHITES WAY

Drawing
FARMHOUSE EXISTING ELEVATIONS

Drawn by P.L.	Date 28-09-10	Drawing No.
Scale 1:100	Revision	HED5-010-2

A_SITE\HEDGE END-DOWDS FARM\4_land_survey\FARM HOUSE SURVEY\Elevations 230910