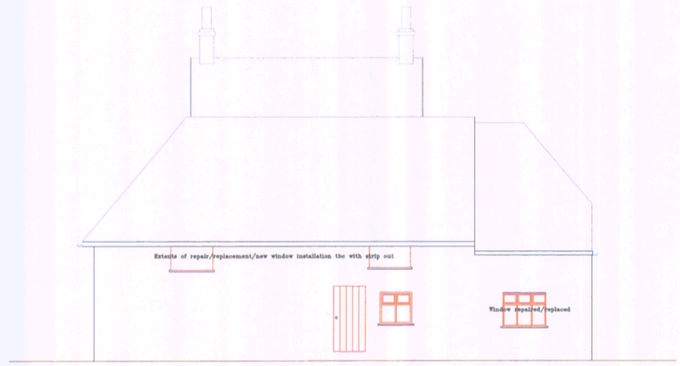

South Elevation



North Elevation



West Elevation



East Elevation

DEVELOPMENT CONTROL SERVICE
LPA No. L/1165403
Date 30 DEC 2010
Location

NOTE:
Drawing is for illustrative purposes only.

BOVIS HOMES

Land Survey Dept.
The Manor House, North Ash Road,
New Ash Green, Longfield,
Kent, DA3 8HQ Tel: 01474 872427

Site
HEDGE END - WHITES WAY

Drawing
FARMHOUSE PROPOSED ELEVATIONS

Drawn by P.L.	Date 28-09-10	Drawing No. HED5-11-2
Scale 1:100	Revision	
Checked by	Date	

D:\A_SITE\HEDGE END-DOWDS FARM\4_land survey\FARM HOUSE SURVEY\Elevations 230910