

BLOCK PLAN
Scale 1:500

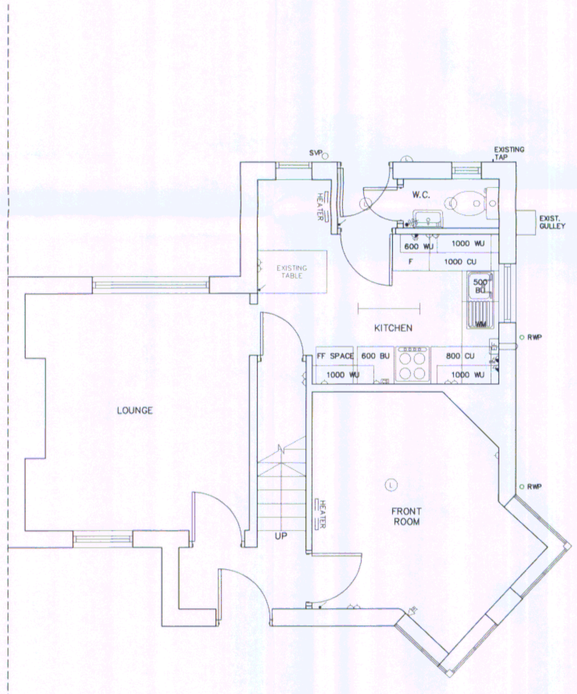

EXISTING LAYOUT

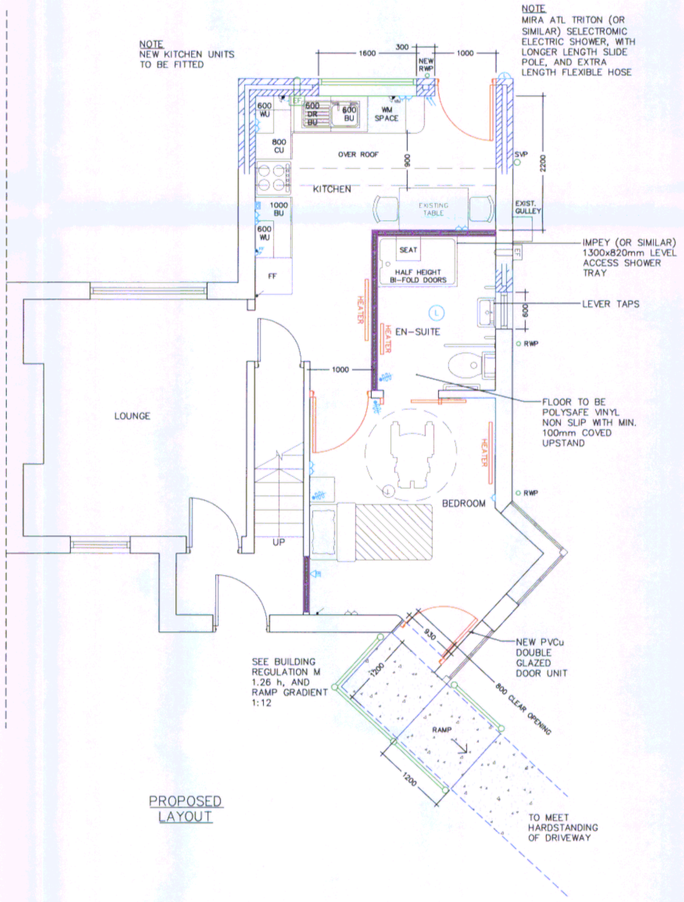

PROPOSED LAYOUT

Notes

This drawing is the copyright of First Wessex.

Figured dimensions are to be taken in preference to scaled dimensions. Site dimensions are to be checked before commencement of work on site.

This drawing is to be read in conjunction with Schedule of Works and any consultants drawings.

All works to be carried out to comply with the current Building Regulations, including all amendments and relevant Codes of Practice.

All works to comply with the CDM Regulations 2007.

Rev	Description	Date	By
A	Drawing revised due to Planners comments.	Nov. 2010	G.L.

Client
FIRST WESSEX

Project Description
65 LAWN ROAD
EASTLEIGH

Drawing Title
EXISTING AND PROPOSED LAYOUT
INCLUDING BLOCK PLAN
SEPT. 2010

Date drawn	Scale
01	1:50

Job no	Drawing no	Revision
F170	01	A

Drawn by	Checked by
G.L.	T.E.

F/10168111
03 NOV 2010

First Wessex

Charlotte Yonge House, Tollgate, Eastleigh SO6 3YP. Tel: 023 8068 4300 Fax: 023 8061 0460

Peninsular House, Wharf Road, Portsmouth PO2 8HB. Tel: 08450 551122 Fax: 08450 590170

Gordon House, Gordon Road, Aldershot GU12 4LT. Tel: 01252 338800 Fax: 01252 350022

14 Fitzherbert Spur, Farlington, Portsmouth PO6 1TT. Tel: 023 9253 9070 Fax: 023 9253 9099

The Griffiths Centre, 30-32 Parham Drive, Eastleigh SO50 4NU. Tel: 023 8161 3329 Fax: 023 8061 2842

274a High Street, Aldershot, GU12 4LT. Tel: 01252 338237 Fax: 01252 338068

Wessex Property Services is a subsidiary of First Wessex an Industrial and Provident Society registration number 29389R. www.firstwessex.org