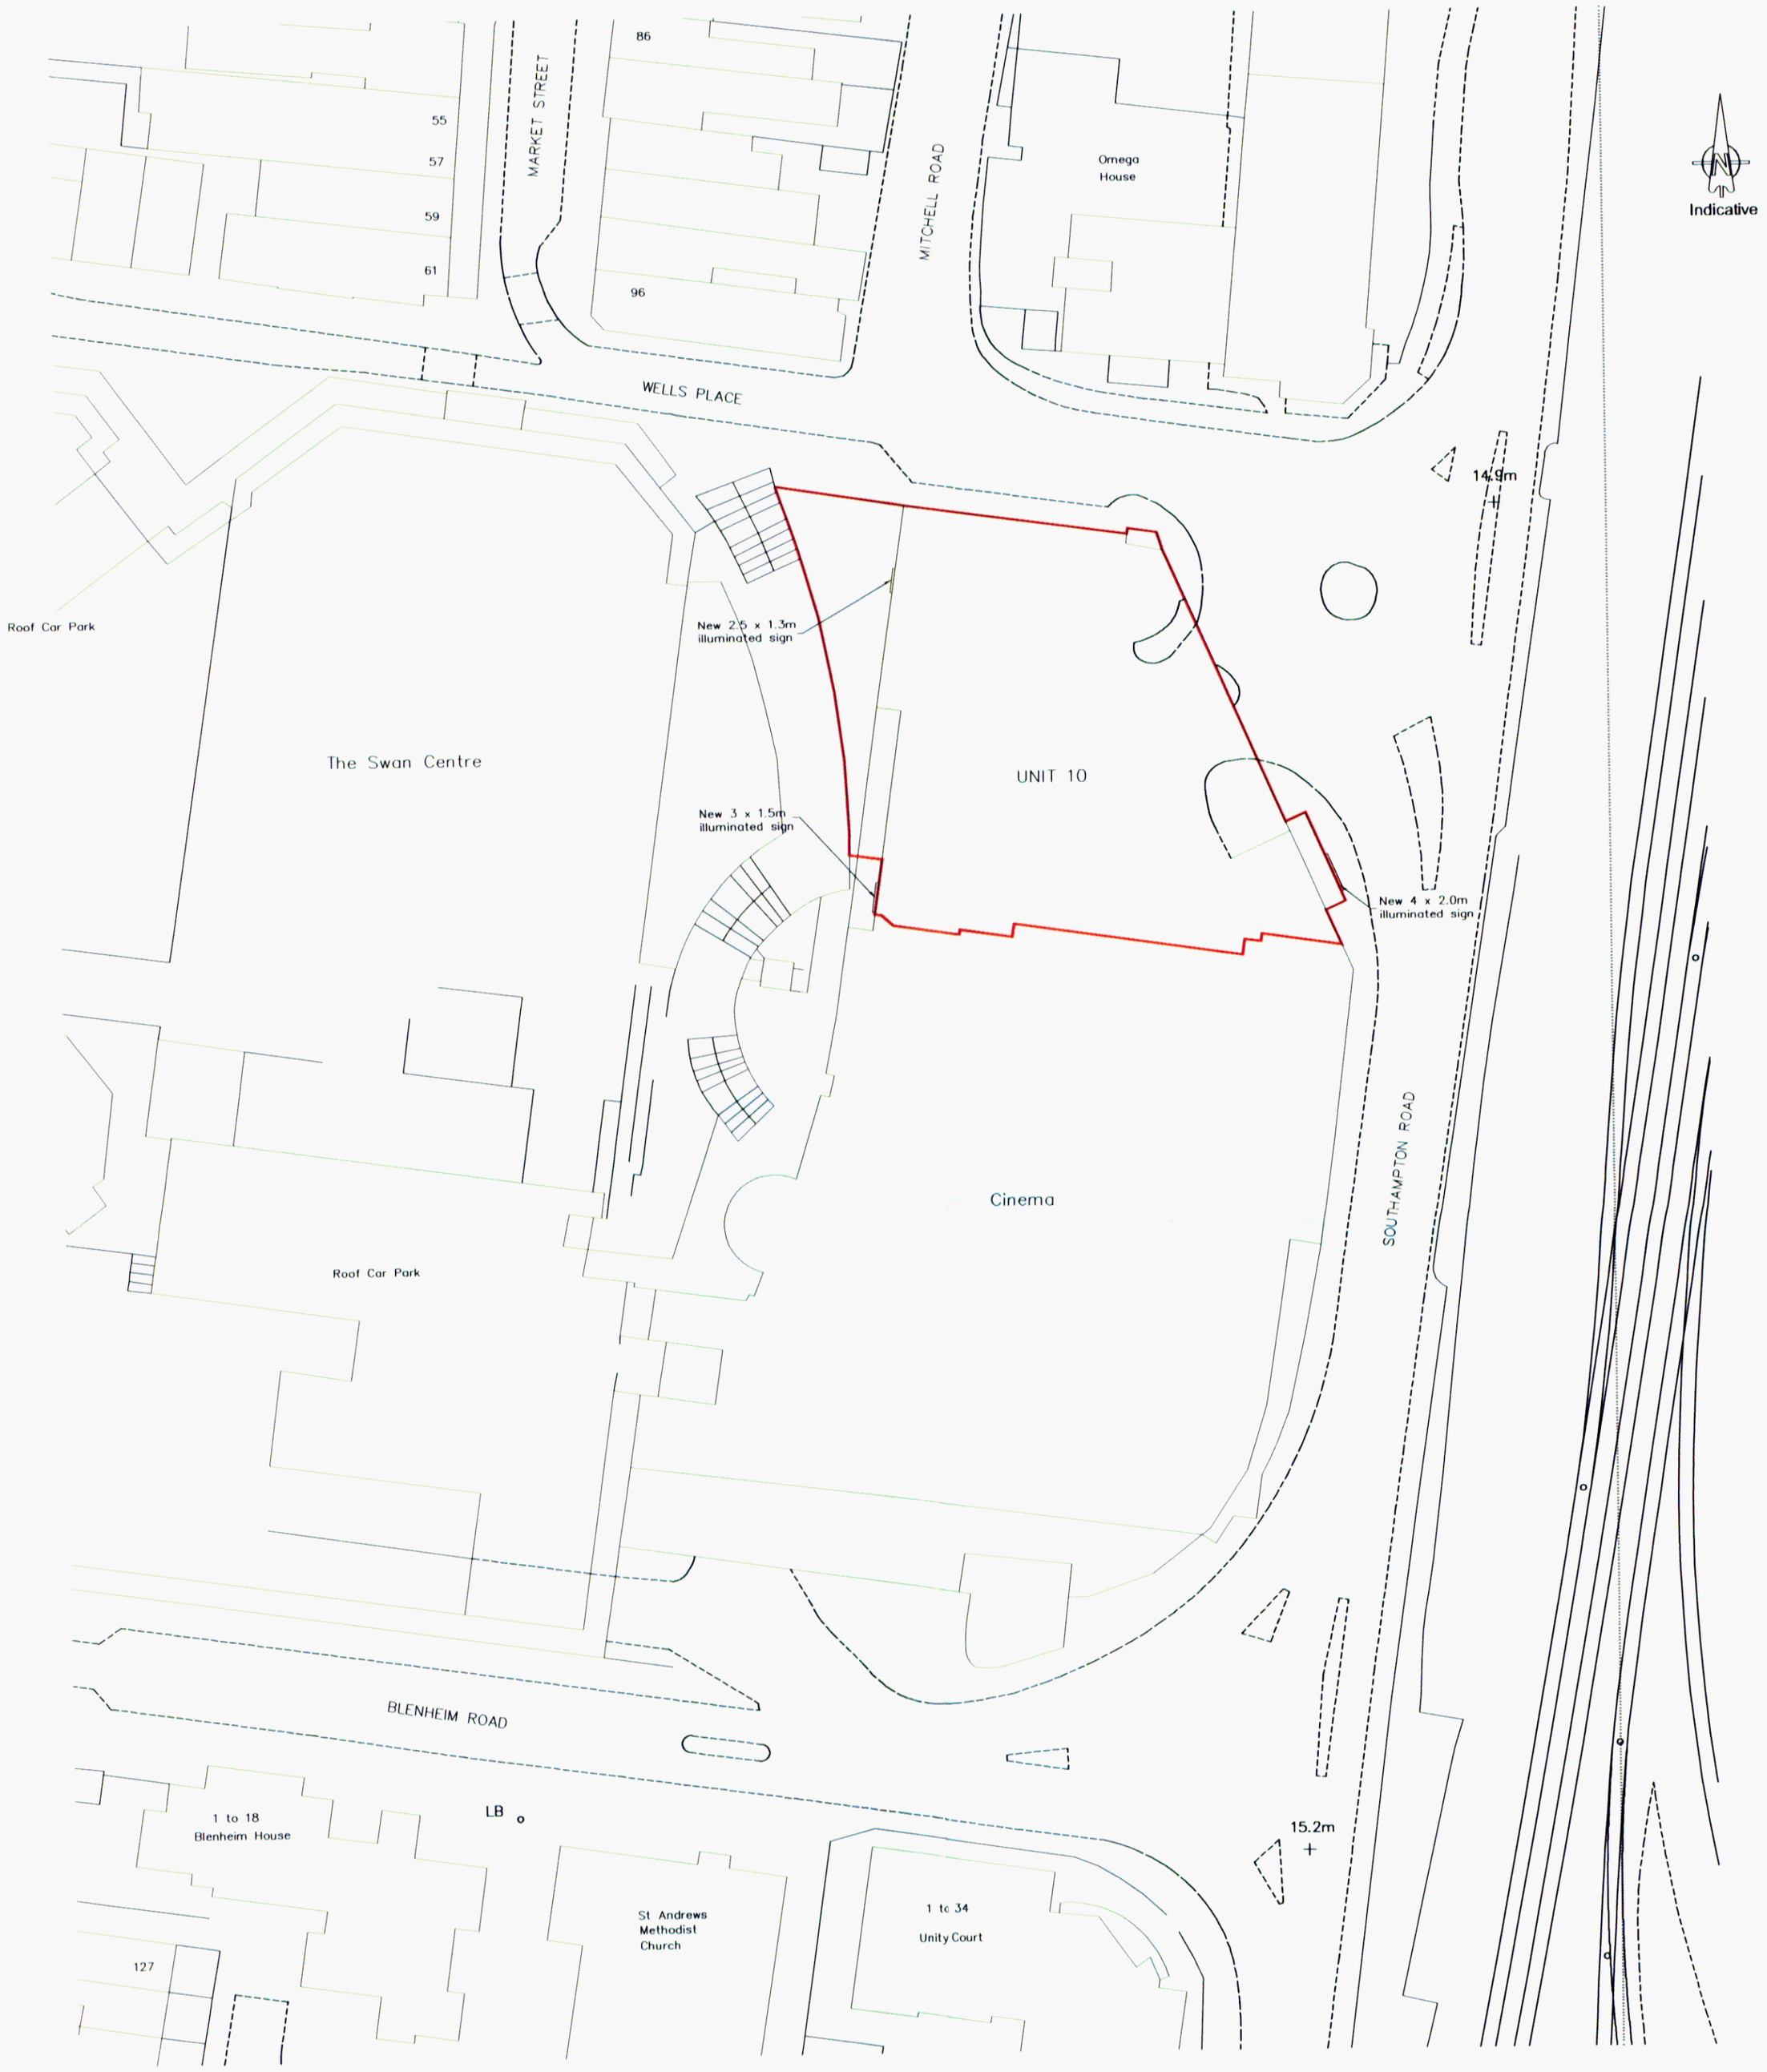

Ordnance Survey (c) Crown Copyright 2010. All rights reserved. Licence number 100020449

0 5 10 15 20 25 30 35 40 45 50m

LINEAR SCALE 1:500

EASTLEIGH BOROUGH COUNCIL
DEVELOPMENT CONTROL SERVICE
PLAN No. A/10/67656
Date Rec'd: 12 AUG 2010
Decision:

ADP ARCHITECTS LTD
Richmond Court, 94 Botley Road, Park Gate, Southampton, Hampshire SO31 1BA
Telephone/Fax: 0845 365 1475/6
Email: mail@adp-ltd.co.uk

Project Name/Address:
Monkey Bizness Fit Out
Unit 10
The Swan Centre
Eastleigh

Client Name:
Rank Developments Ltd

Drawing Title:
Block Plan

Job Number:	Drawing Num:	Revision:
1462	B01	
Drawing Scale: 1 : 500 (A2)	Date: Aug 10	Drawn: MJP / Checked:

A2 @ 1:500